EVANS MECHWART HAMBLETON & TILTON, INC.

CONSULTING ENGINEERS — SURVEYORS
GAHANNA, OHIO

18285-5926
N-28-A

SURVEY OF 0.859 ACRE TRACT

LOCATED IN SECTION 9, TOWNSHIP 4, RANGE 22
UNITED STATES MILITARY LANDS
CITY OF COLUMBUS, FRANKLIN COUNTY, OHIO

SCALE 1" = 40' OCTOBER 15, 1975 DEED BOOK , PAGE
O = IRON PIN PLAT BOOK , PAGE

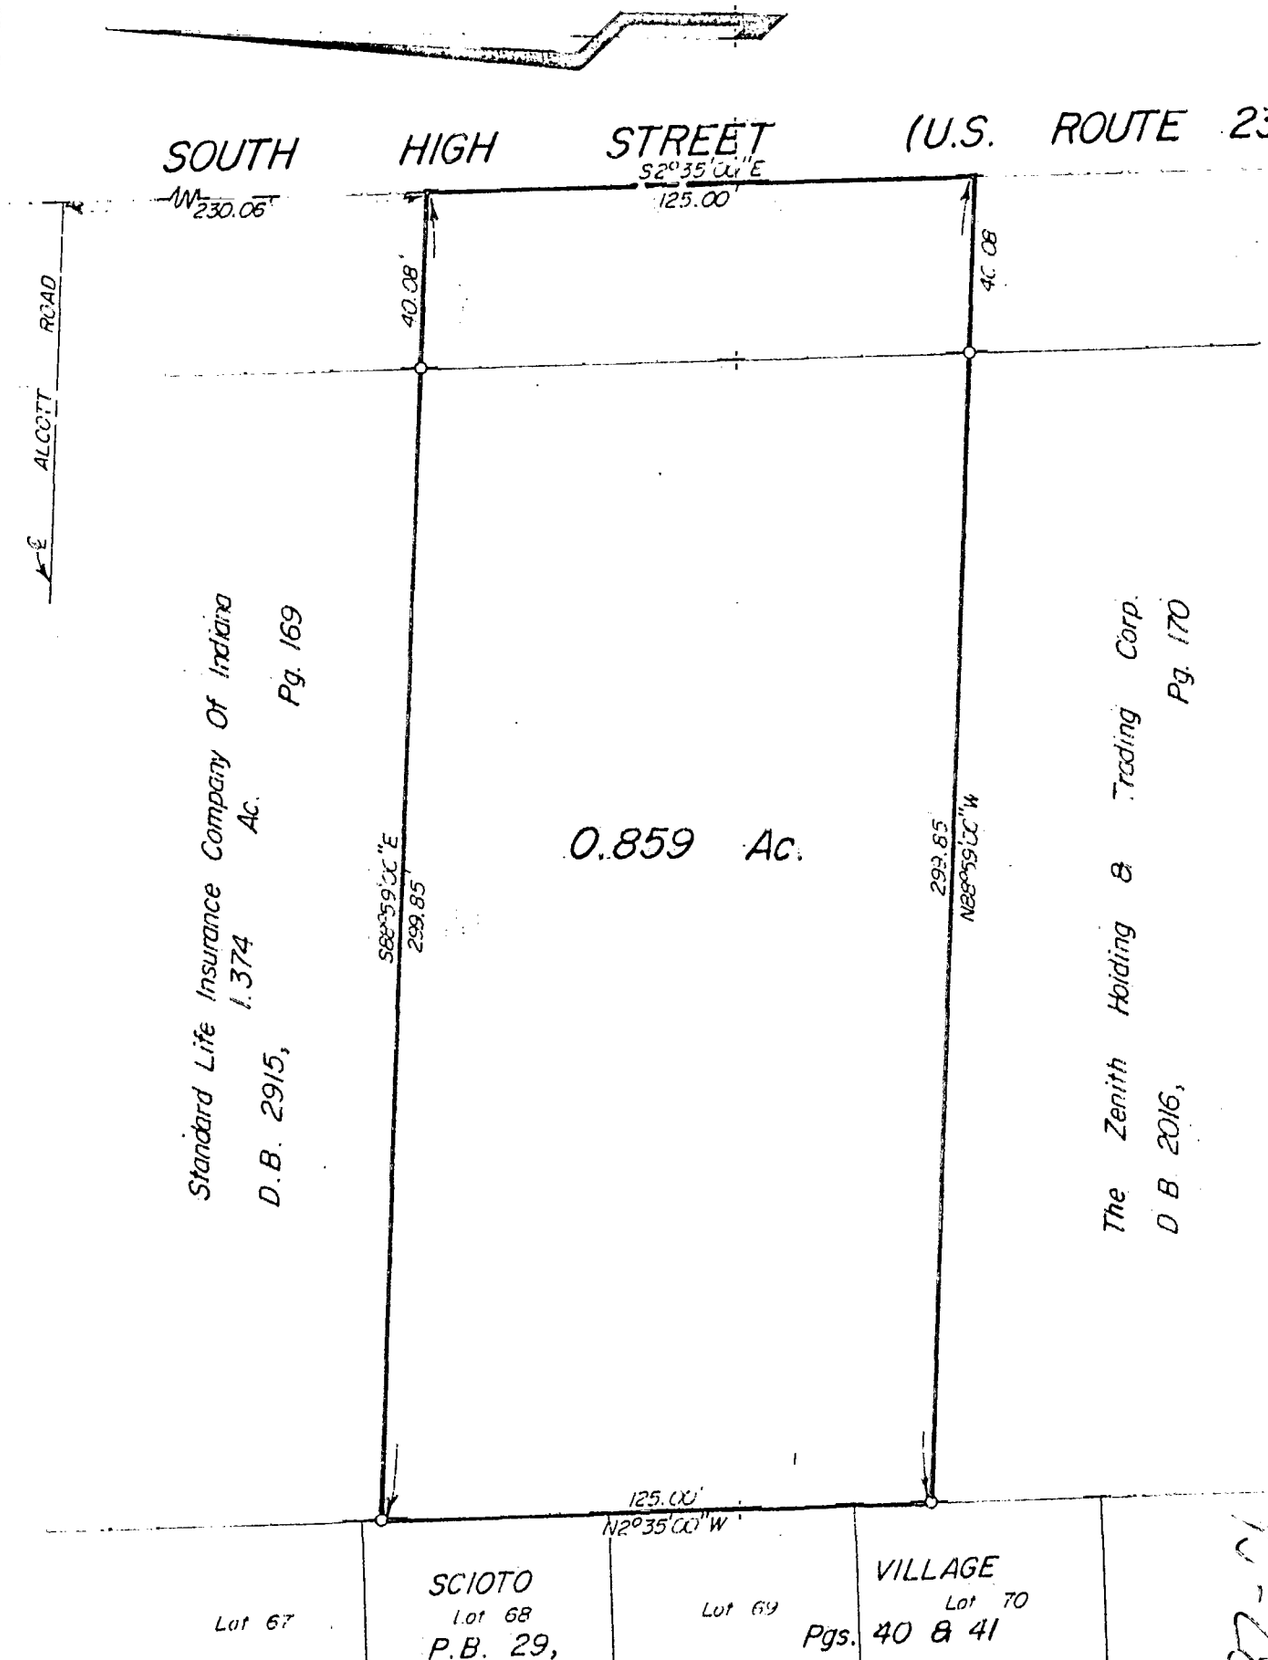

We hereby certify that the foregoing plat was prepared from an actual survey of the premises and shows the location of the boundaries.

EVANS MECHWART HAMBLETON, & TILTON, INC.

BY

Registered Surveyor No. 5918

0 | 3 | 0 | 1 | 9 | 7 | 5 | 1 | 2 | 0 | 2 | 1 | 8 | 0

N-28-A