O-32-E
Jackson Twp.

GATEWAY TO THE CITY
RIGHT-OF-WAY DEDICATION
0.018 AC.

GATEWAY CAPITAL HOLDINGS, LLC.
INST. NO. 199811090287669
ORIGINAL 36.892 AC.

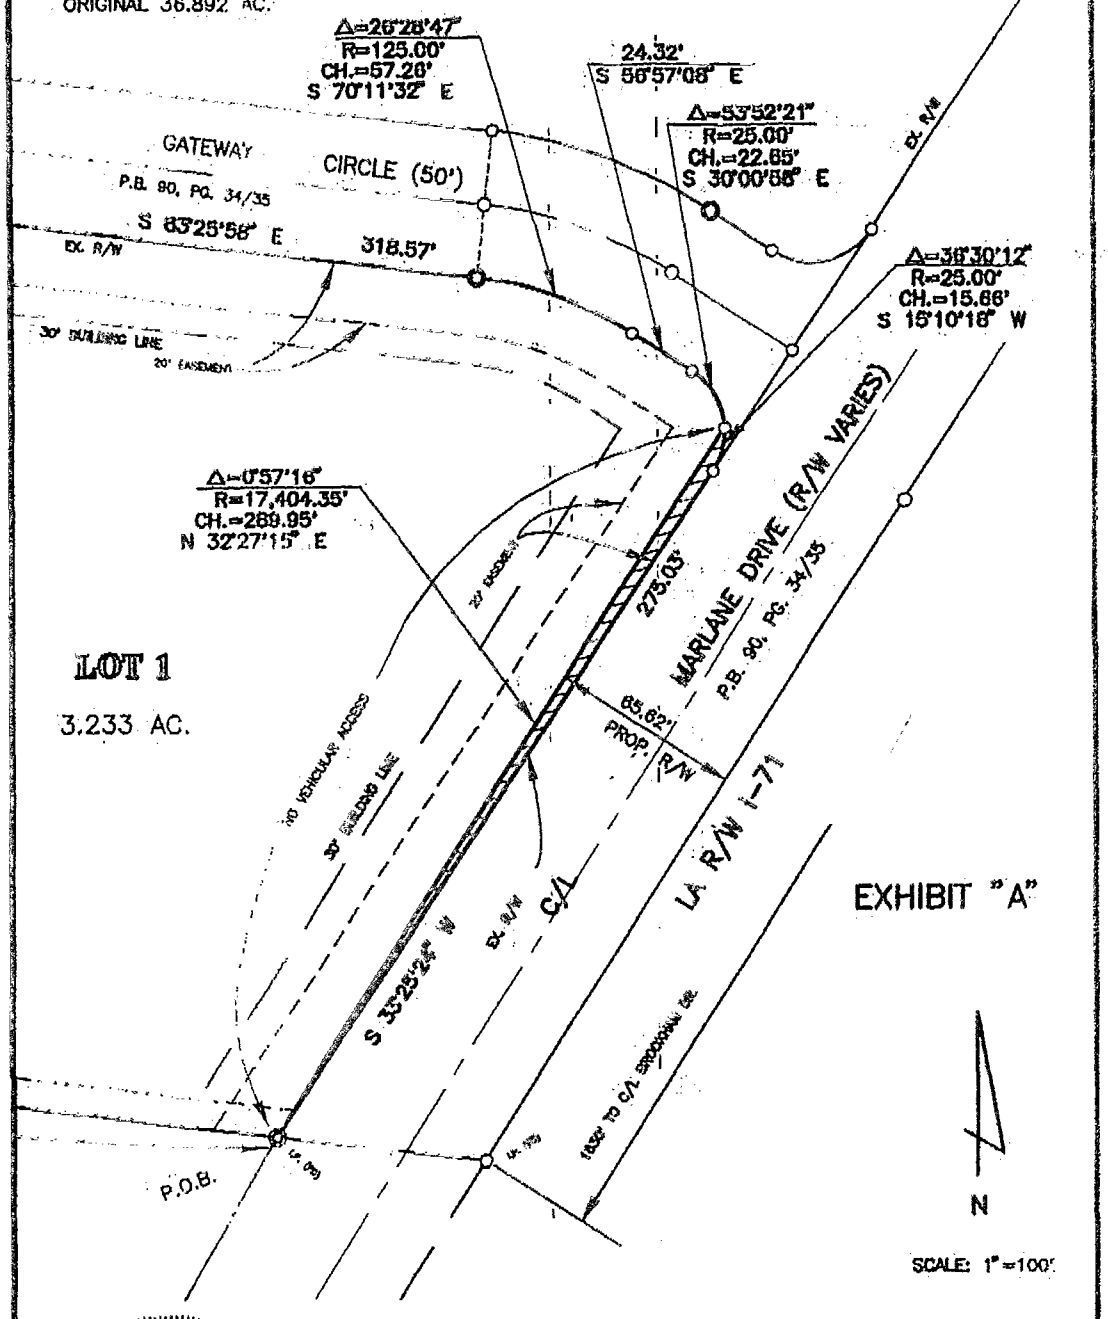

THE BASIS OF BEARINGS ARE THE BEARINGS EMPLOYED FOR PARA SOUTHPARK, INC., P.B. 71, PG. 31 RECORDER'S OFFICE, FRANKLIN COUNTY, OHIO.

STATE OF OHIO
CHARLES R. WOLFE
No. 6186
REGISTERED
SURVEYOR

PREPARED BY Charles R. Wolfe 3-12-02
REGISTERED SURVEYOR NO. 6186 DATE

B 351875