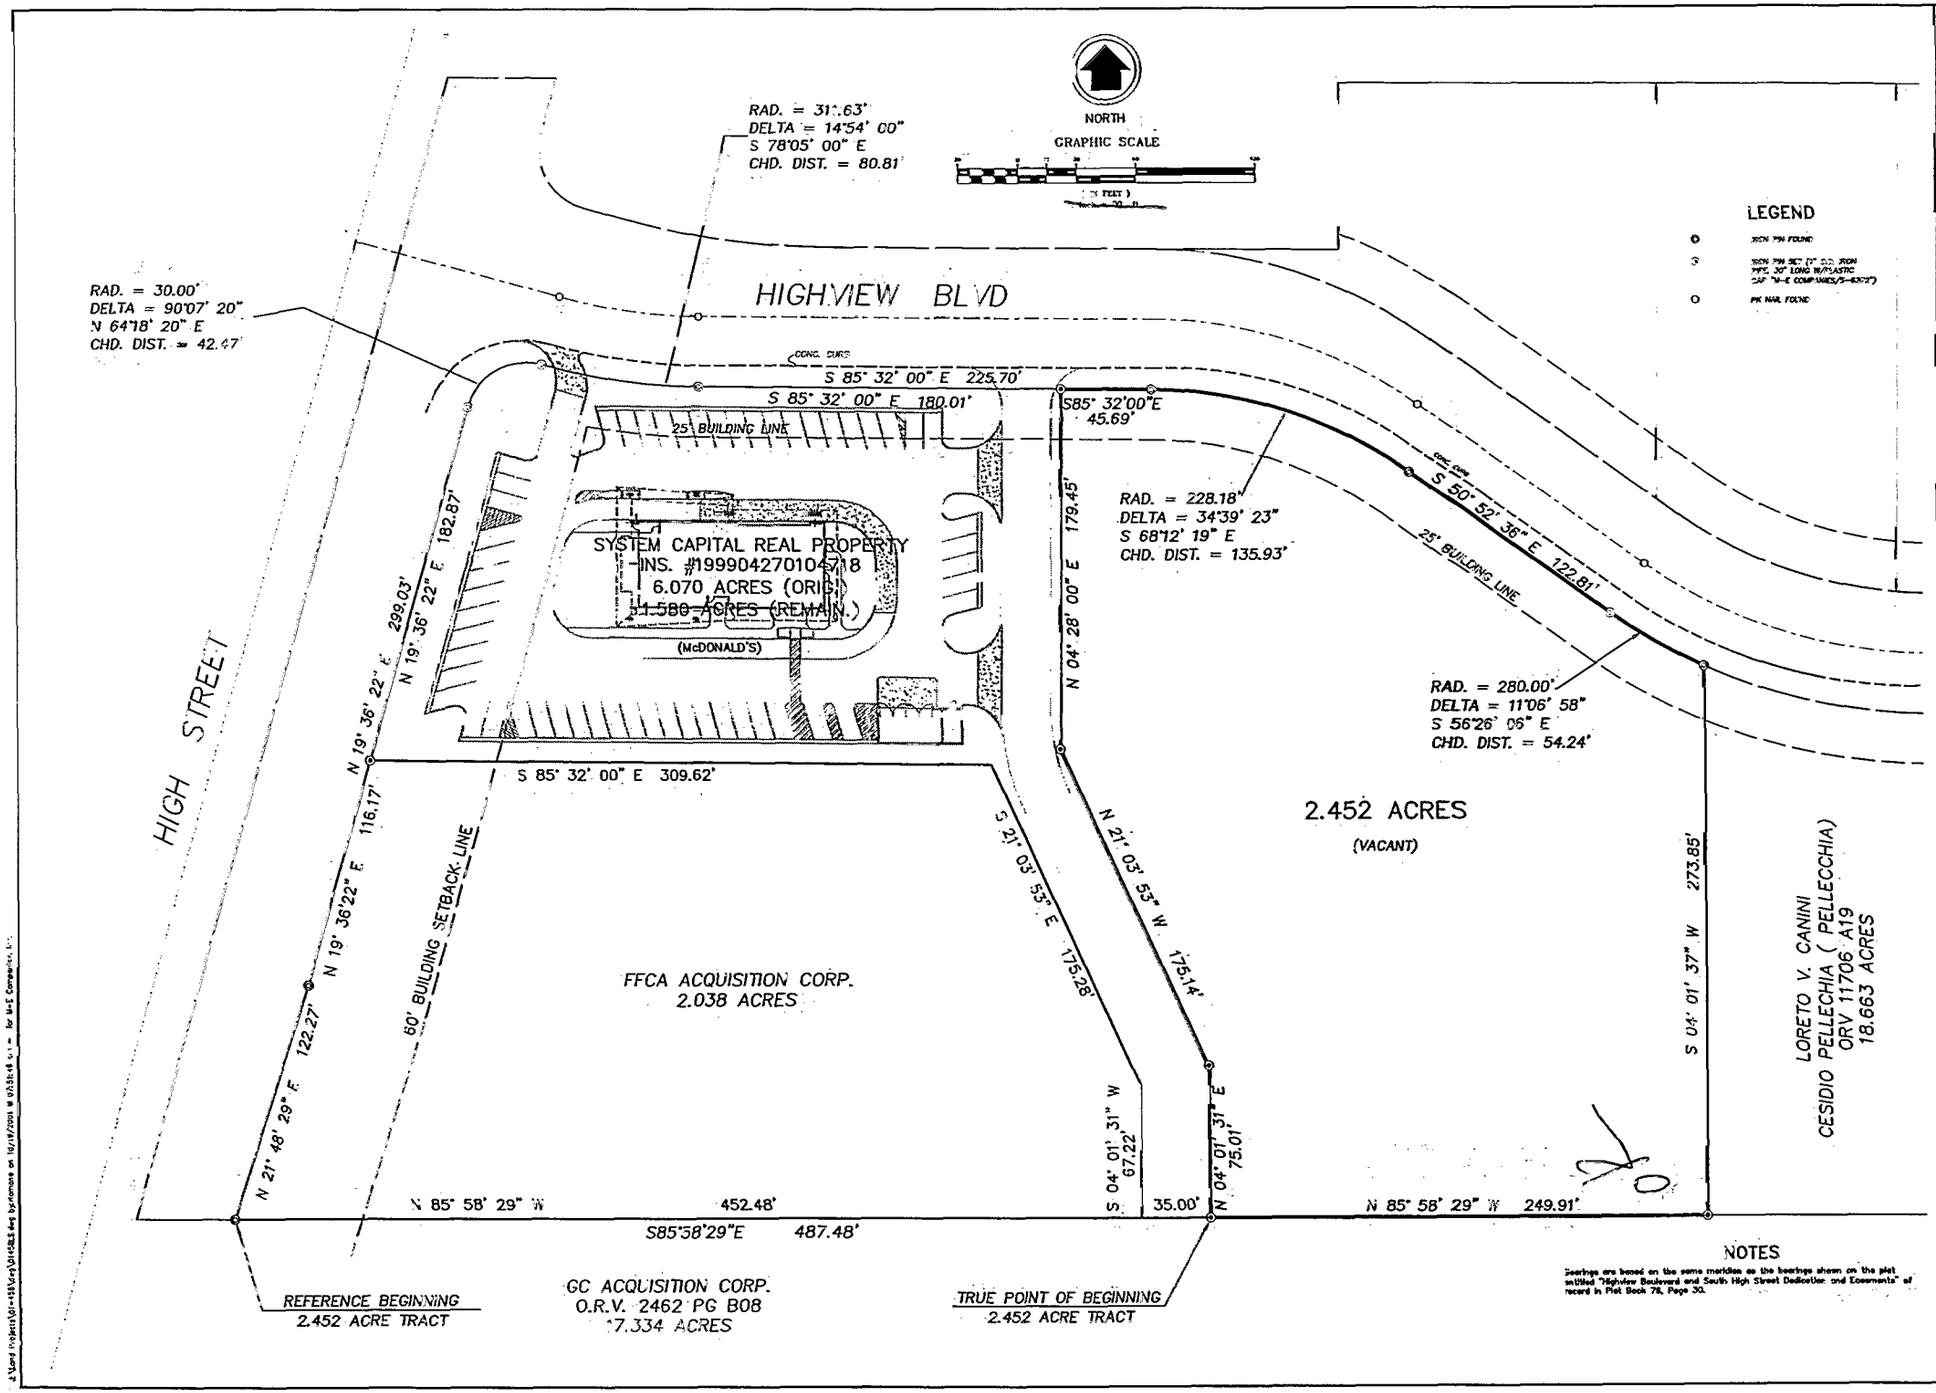

REVISIONS

DATE	BY	DESCRIPTION

STATE OF OHIO
RONALD M. YARANO
7169
REGISTERED
SURVEYOR

Survey Group
832 Brookpark Boulevard
Brookpark, Ohio 44142
Contact: Ronald Yarano
614-818-4300 (O) 833
Fax: 614-818-4300

Ronald M. Yarano 7169 10/26/01
REGISTERED SURVEYOR

M-E COMPANIES

LOT SPLIT EXHIBIT
2.452 ACRES
SOUTH HIGH STREET
FRANKLIN COUNTY
COLUMBUS, OHIO

FIELD	PM	DRAW
EM	RSW	MPL

F.B. ___ PG. ___

JOB NO.: 01-458-1-1-44

DATE: OCTOBER, 2001

SCALE: 1" = 30'

PRINT DATE:

SHEET NO.: 1/1