EMH&T INC.
LYING ENGINEERS & SURVEYORS
GAHANNA, OHIO 43230

SURVEY OF 2.832 ACRE TRACT

LOCATED IN N.W. QTR. SECTION 13, TOWNSHIP 4, RANGE 22
CONGRESS LANDS
VILLAGE OF OBETZ, FRANKLIN COUNTY, OHIO

1" = 100' NOVEMBER 15, 1995 RECORD REFERENCES D.B. 2332, Pg. 646

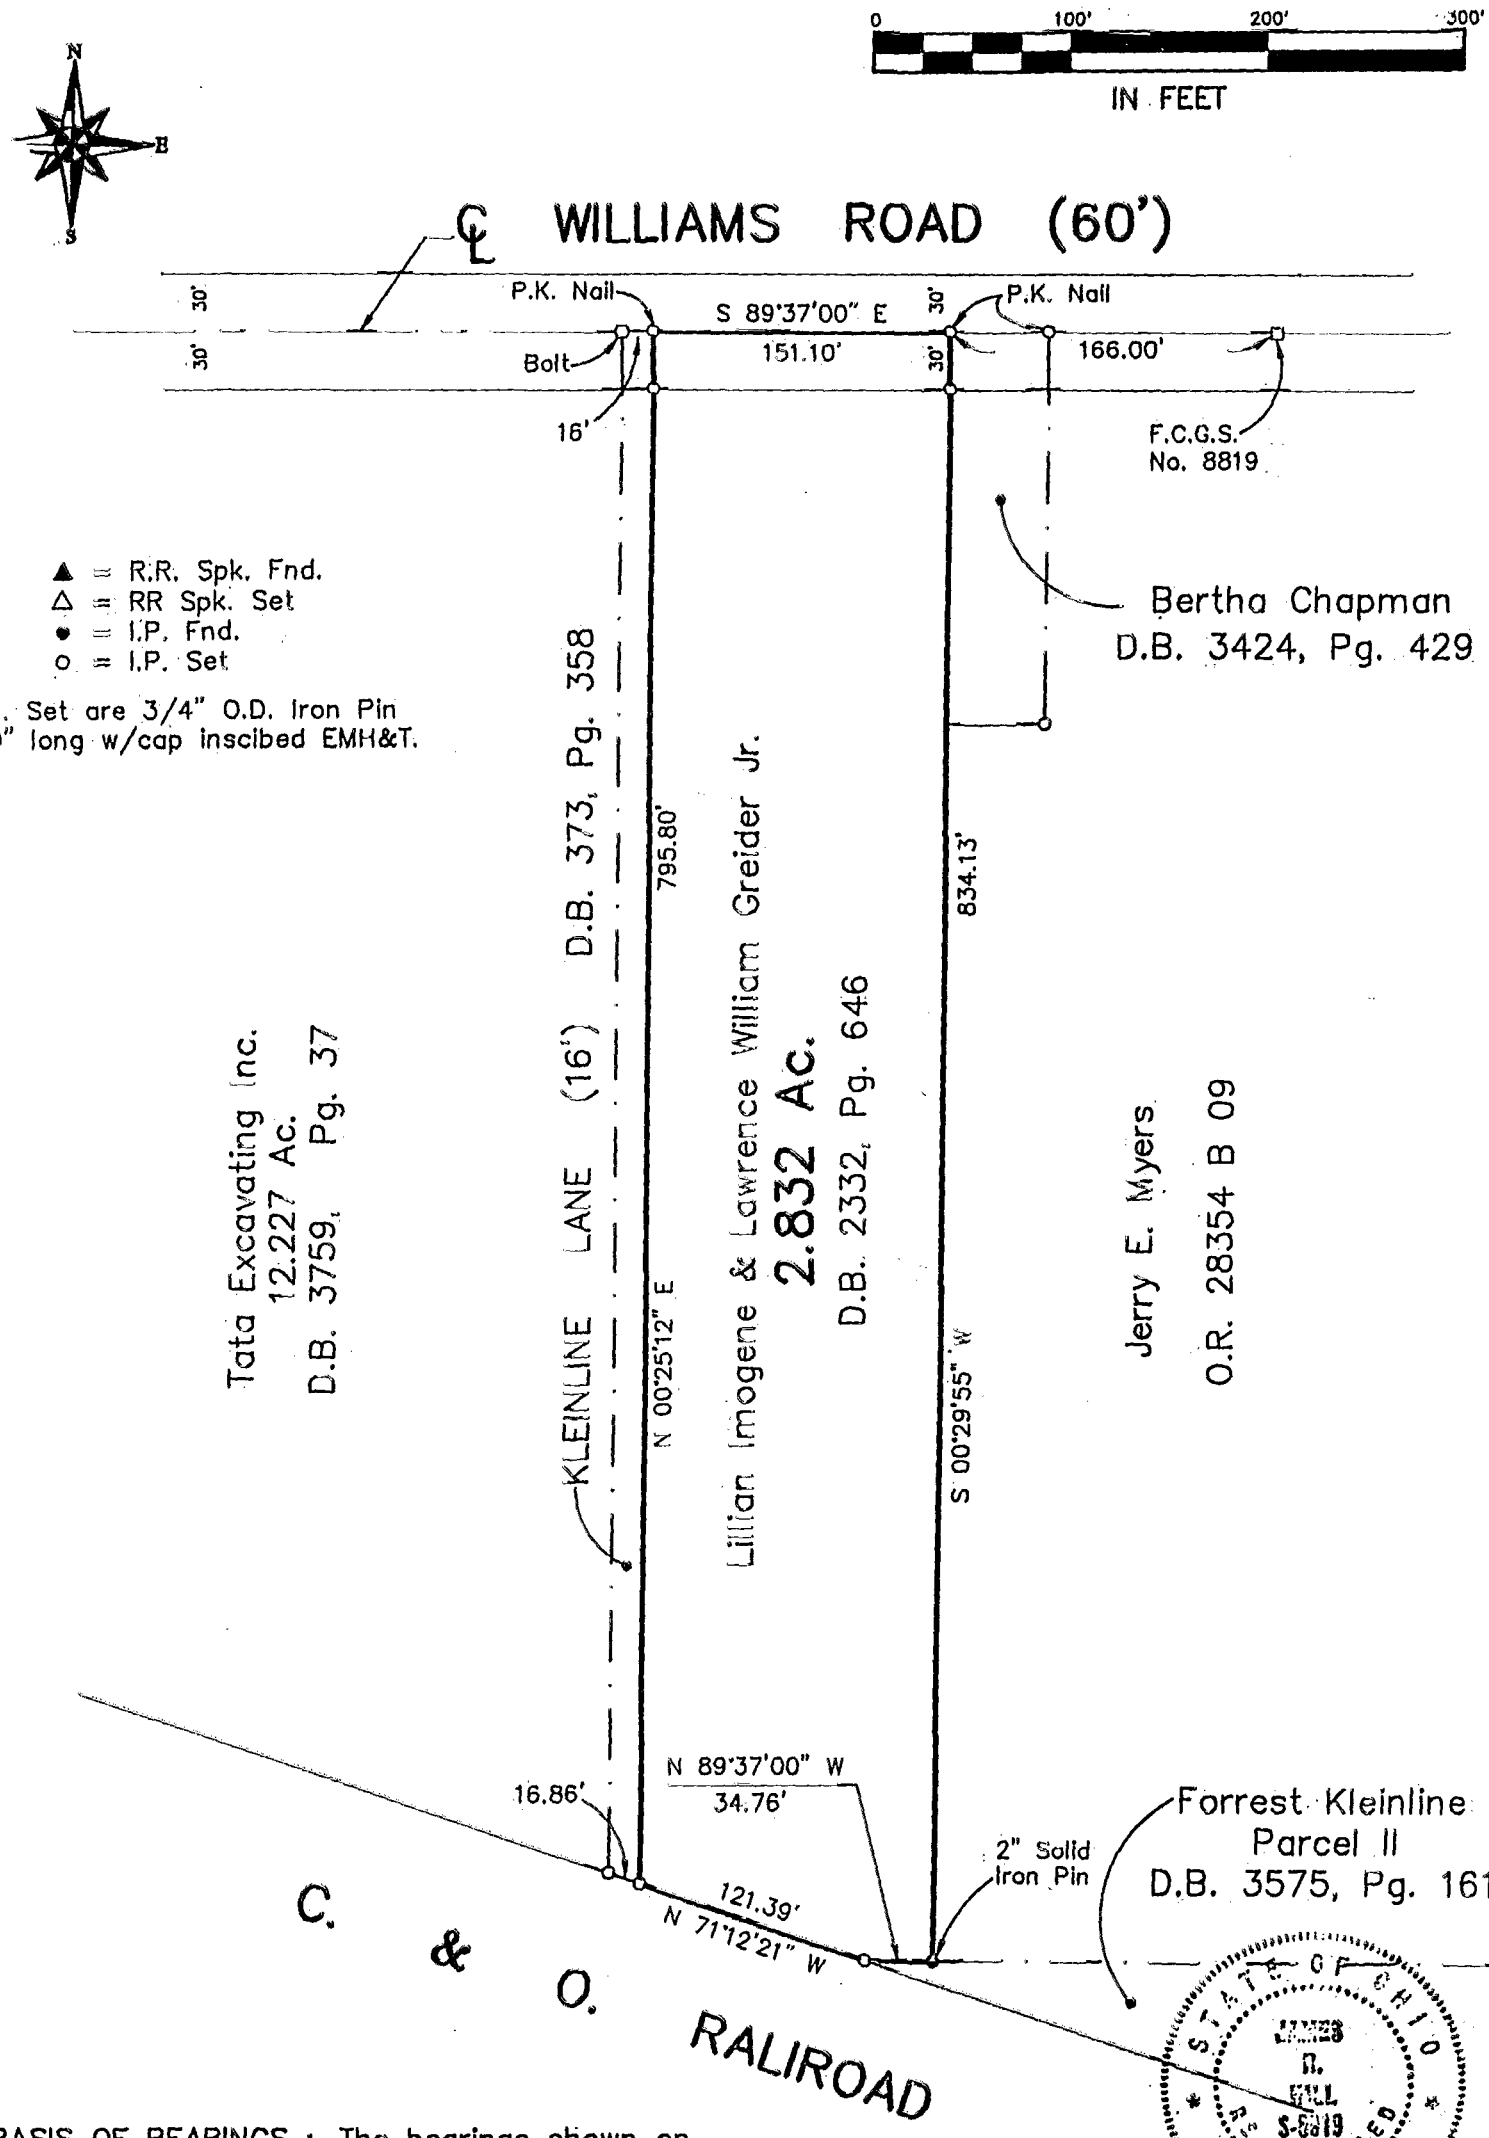

BASIS OF BEARINGS : The bearings shown on this plat are based on the same meridian as bearing of the centerline of Williams Road (South89°37'00"East) as shown in Deed Book 3759, Page 37, Recorder's Office, Franklin County, Ohio.

E.M.H.&T. INC.

By James R. Hill
Professional Surveyor No. 6919

STATE OF OHIO JAMES R. HILL S-6919 REGISTERED SURVEYOR

TATA EXCAVATING INC. PROJECT\O\1308-95.dwg

HAM.CTRS
84 356 875
0-274.8