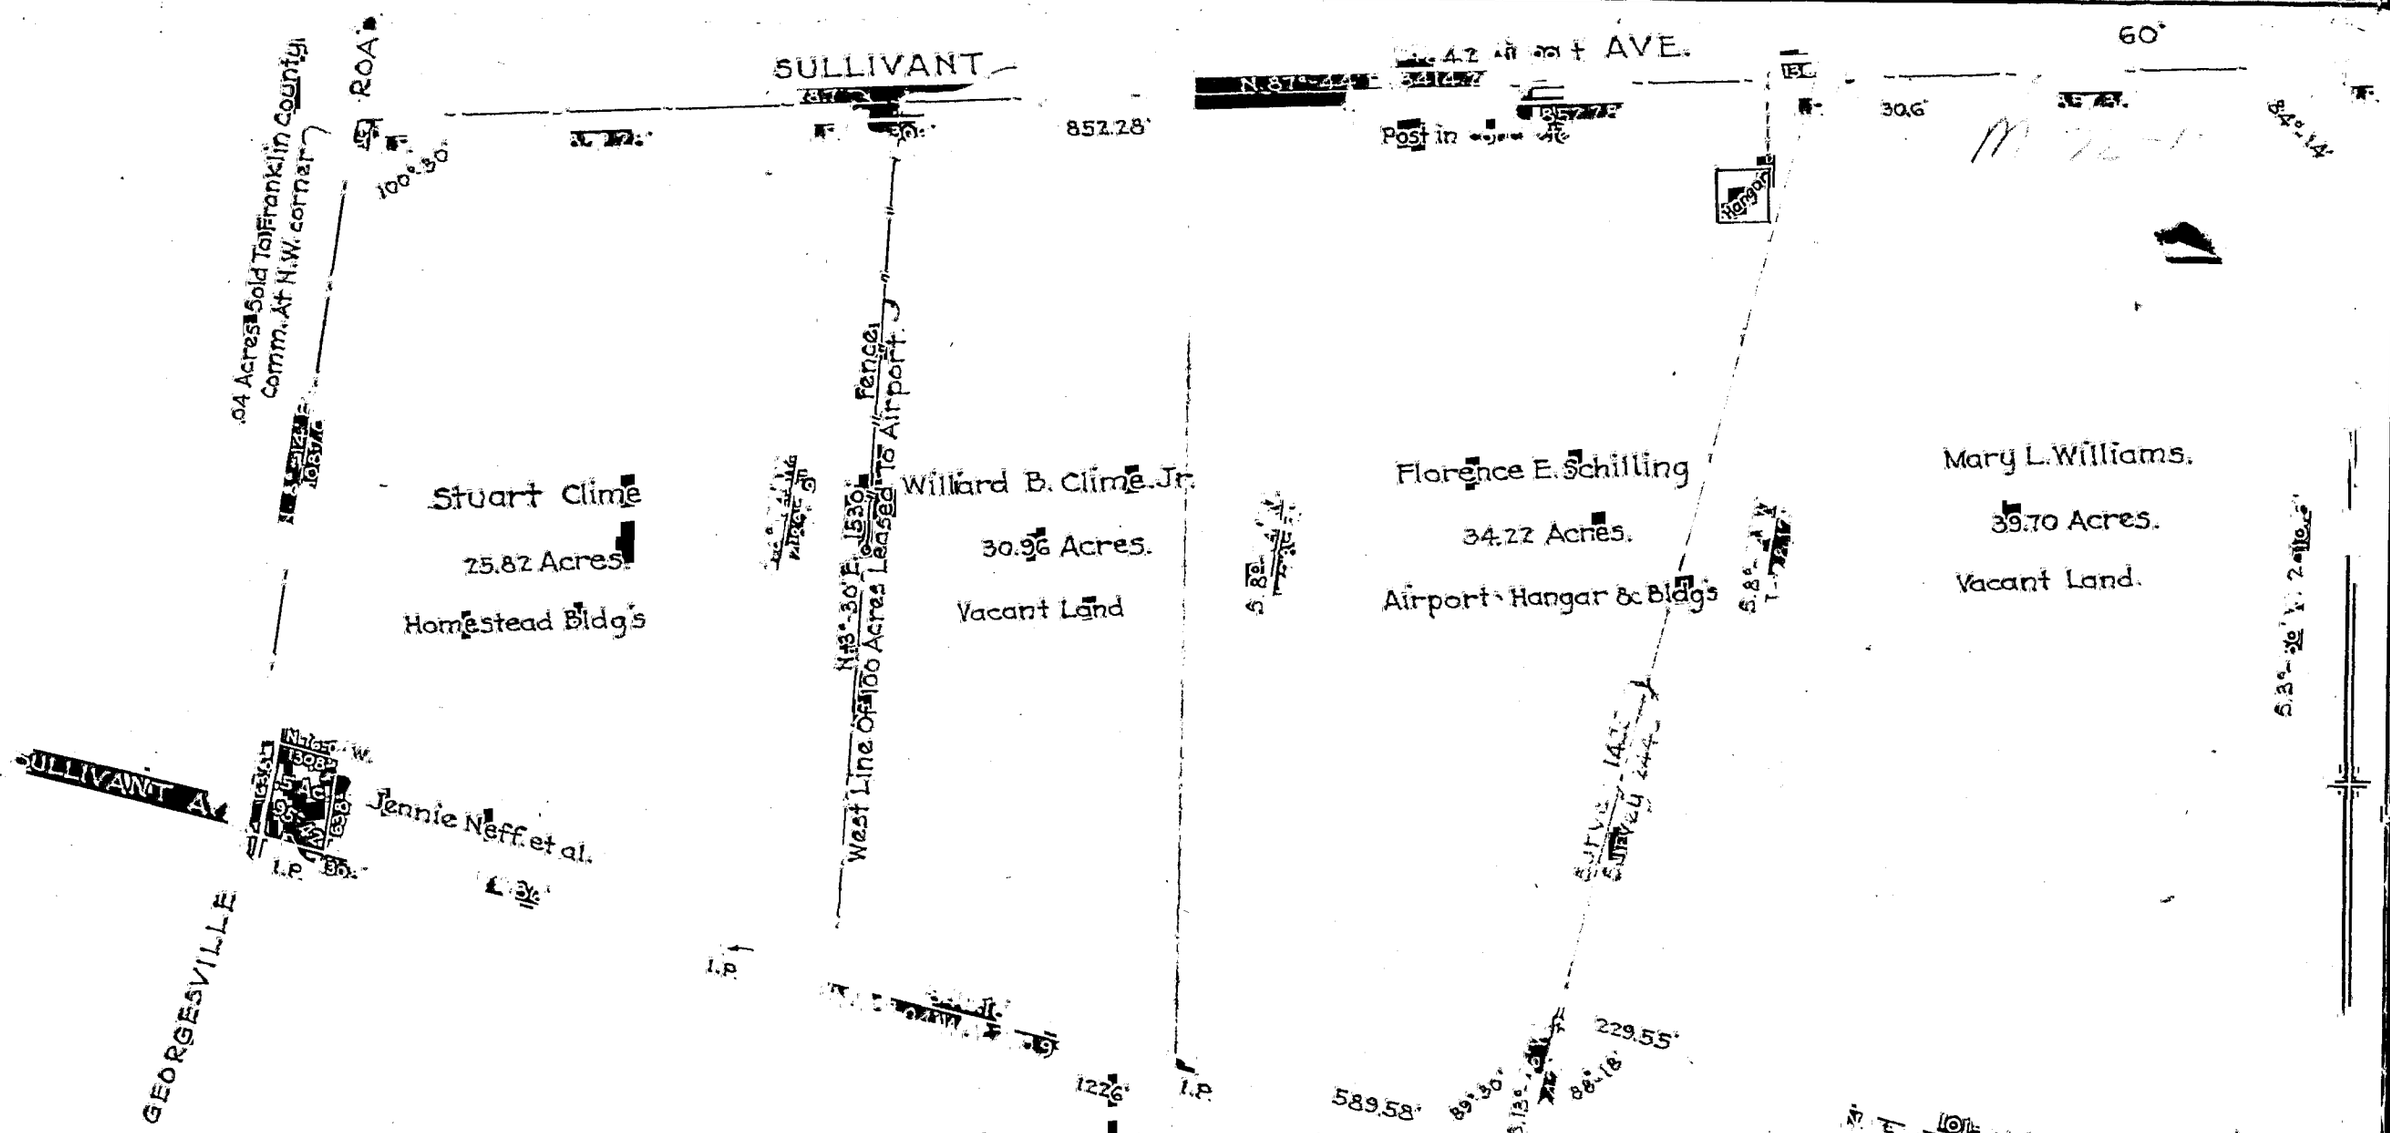
SULLIVANT
AVE.
60'
ROA
.04 Acres Sold To Franklin County
Comm. At N.W. corner
100'-30'
852.28'
Post in
30.6'
Hangar
Fence
Stuart Clime
25.82 Acres
Homestead Bldg's
Willard B. Clime Jr.
30.96 Acres.
Vacant Land
West Line Of 100 Acres Leased To Airport
Florence E. Schilling
34.22 Acres.
Airport Hangar & Bldg's
Mary L. Williams.
39.70 Acres.
Vacant Land.
SULLIVANT AVE
Jennie Neff et al.
GEORGESVILLE
I.P.
1226'
589.58'
229.55'
78°-33'
Plat Of Survey Of Williard B. Clime Partition
Plat, Containing 130.70 Acres, Being Of Survey
Nos 1425 And 2442, V.M.D., Franklin Co., O.
As Surveyed & Platted
R. E. HECKE
4550
130
1933
03
8535