M-48-BBB
WASHINGTON TWP.

M-E COMPANIES
635 Brooksedge Boulevard
Westerville, OH 43081
614-818-4900
Fax 818-4902

LOT SPLIT EXHIBIT

DUBLIN, OHIO

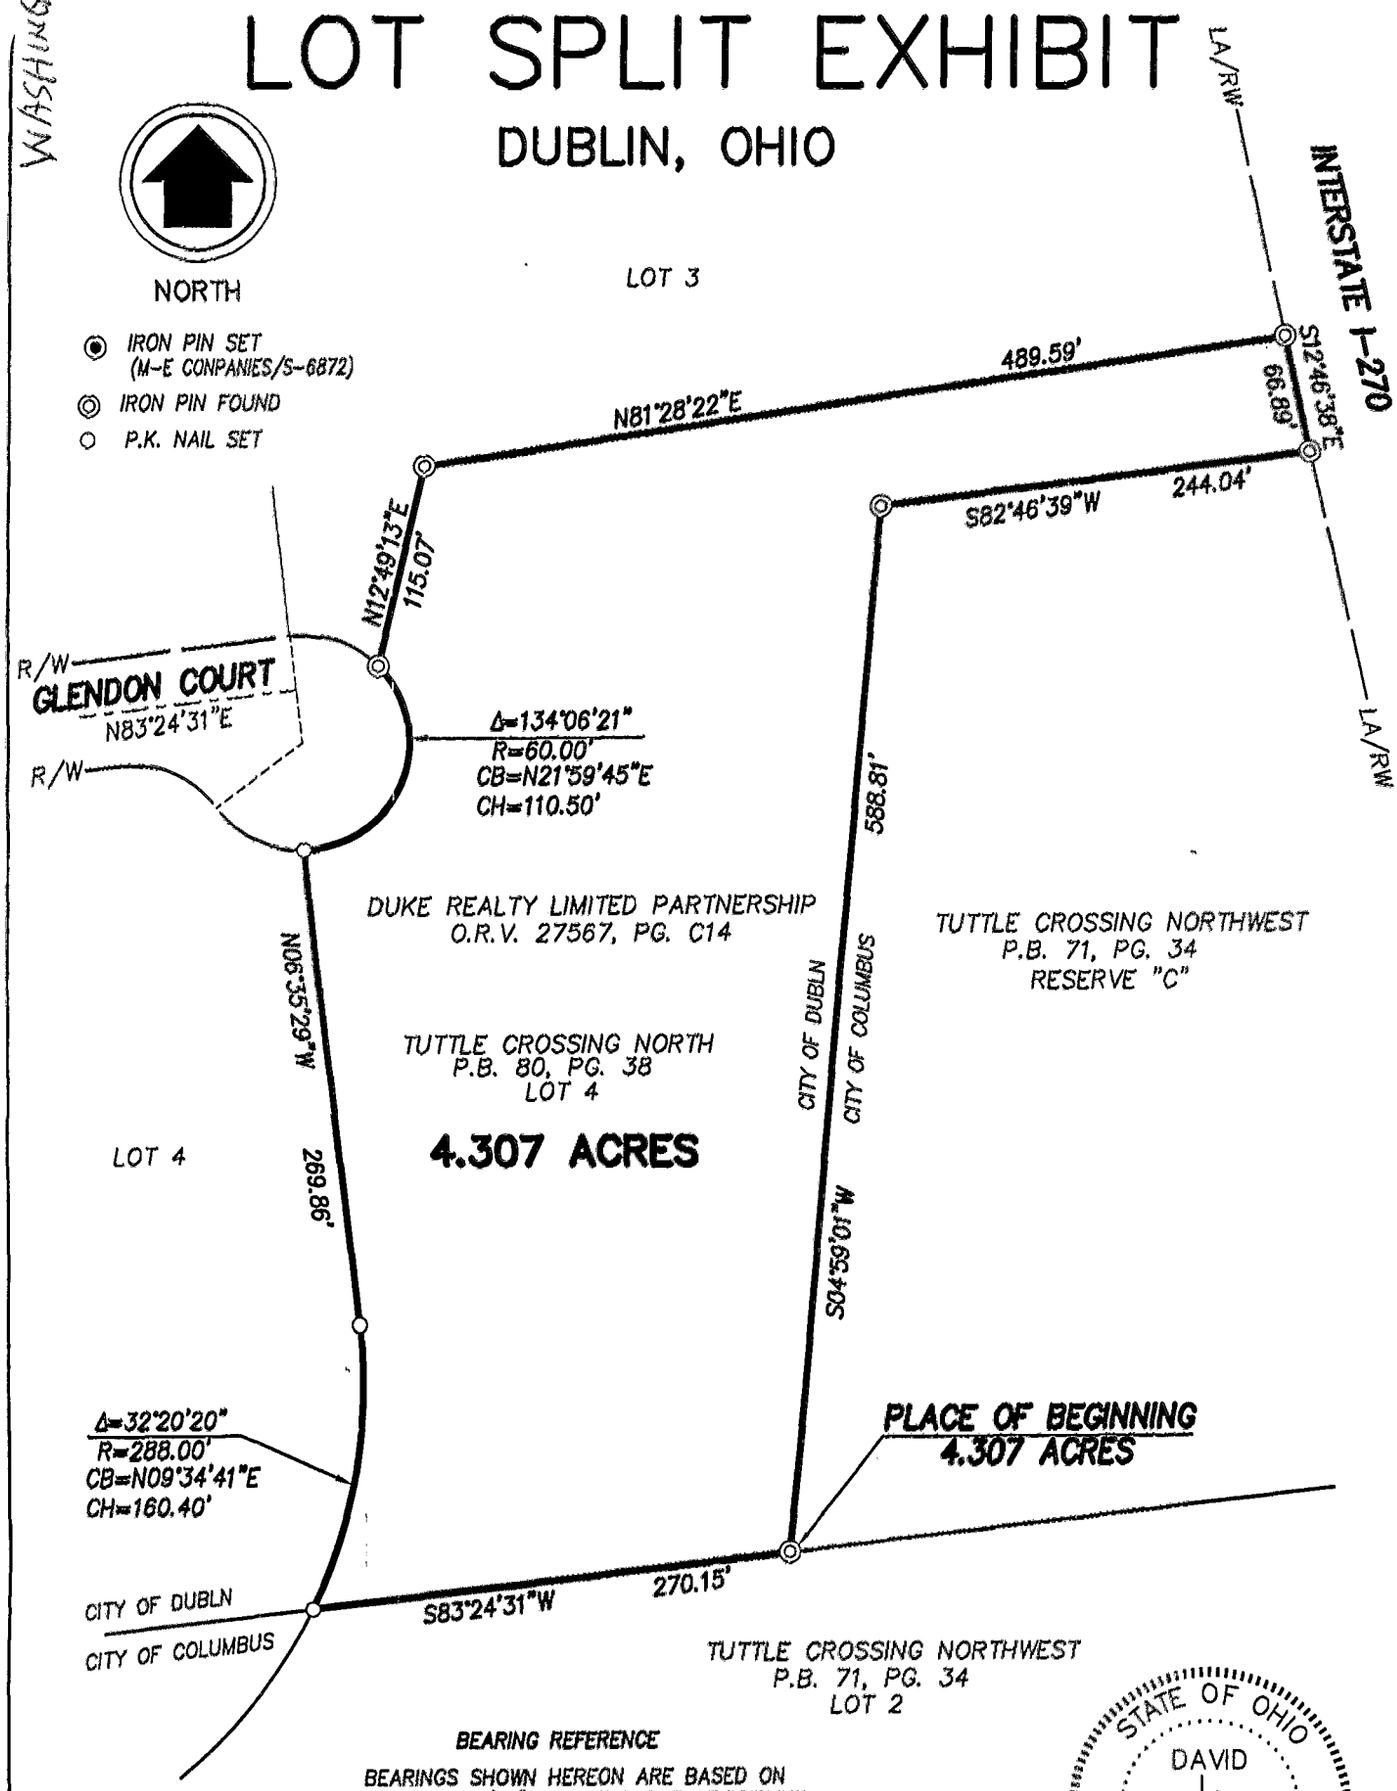

BEARING REFERENCE

BEARINGS SHOWN HEREON ARE BASED ON NORTH 83°24'31" EAST FOR THE CENTERLINE OF GLENDON COURT OF RECORD IN PLAT BOOK 80, PAGE 38.

STATE OF OHIO
DAVID L. CHIESA 7740
REGISTERED SURVEYOR

DATE 8/24/01	00-126
REVISED DATES	JOB NUMBERS
12/12/01	

SCALE: 1"=100'

SURV'D	DRAW	CHECKED
EM	DC	DC

LOT4SPLIT

BY David L. Chiesa 7740
REGISTERED SURVEYOR No.

7885525