# SURVEY OF PART OF RESERVE "B"

# LOCKBOURNE INDUSTRIAL PARK

## CITY OF COLUMBUS, FRANKLIN COUNTY, OHIO

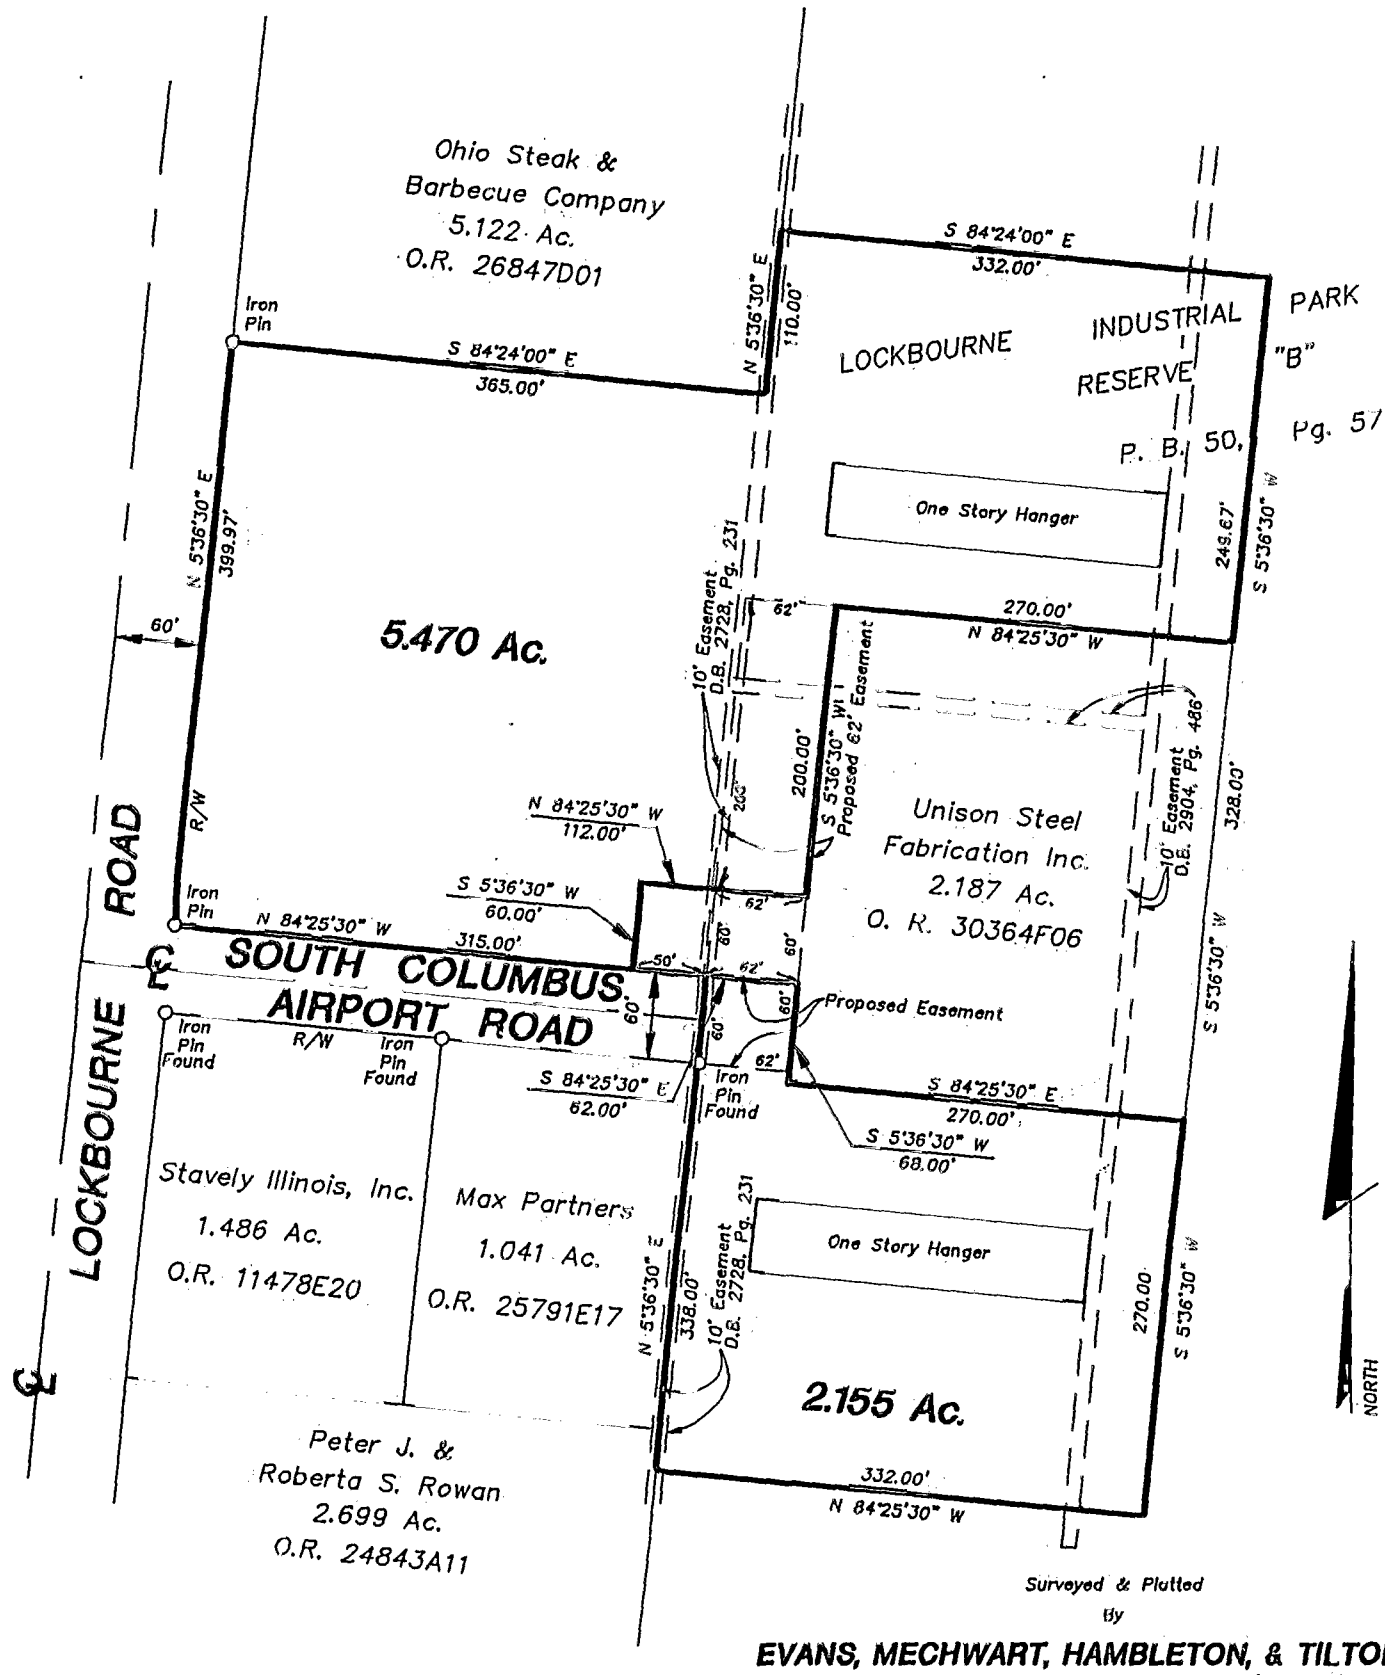


Surveyed & Platted
By

**EVANS, MECHWART, HAMBLETON, & TILTON INC.**
CONSULTING ENGINEERS AND SURVEYORS
170 MILL STREET
GAHANNA, OHIO 43230
614/471-5150

NOTE:

The bearings shown hereon are based on the same meridian as the northerly right-of-way line of South Columbus Airport Road (N 84° 25' 30" W) of record in Plat Book 50, Page 57.

STATE OF OHIO
THOMAS D. SIBBALDS 5908
REGISTERED PROFESSIONAL SURVEYOR

By Thomas D. Sibbalds
Thomas D. Sibbalds
Registered Surveyor No. 5908

SCALE 1" = 100'  OCTOBER 3, 1996

100' 80' 60' 40' 20' 0' 100' 200'
GRAPHIC SCALE 1" = 100'

LBINDPK.DWG

HAMILTON 83606 850