HAMILTON TWP
O-24-B

THE THOMAS ENGINEERING & SURVEYING COMPANY

3803 SULLIVANT AVENUE — COLUMBUS, OHIO 43228

ORDER NO. 708-74

O-64 B

PLAT OF SURVEY

OF A 0.467 ACRE TRACT LOCATED IN THE STATE OF OHIO, COUNTY OF FRANKLIN, TOWNSHIP OF HAMILTON, N/W QUARTER OF SECTION 13, TOWNSHIP 4, RANGE 22, MATHEWS SURVEY CONGRESS LANDS

FOR: F. & R. KLEINLINE

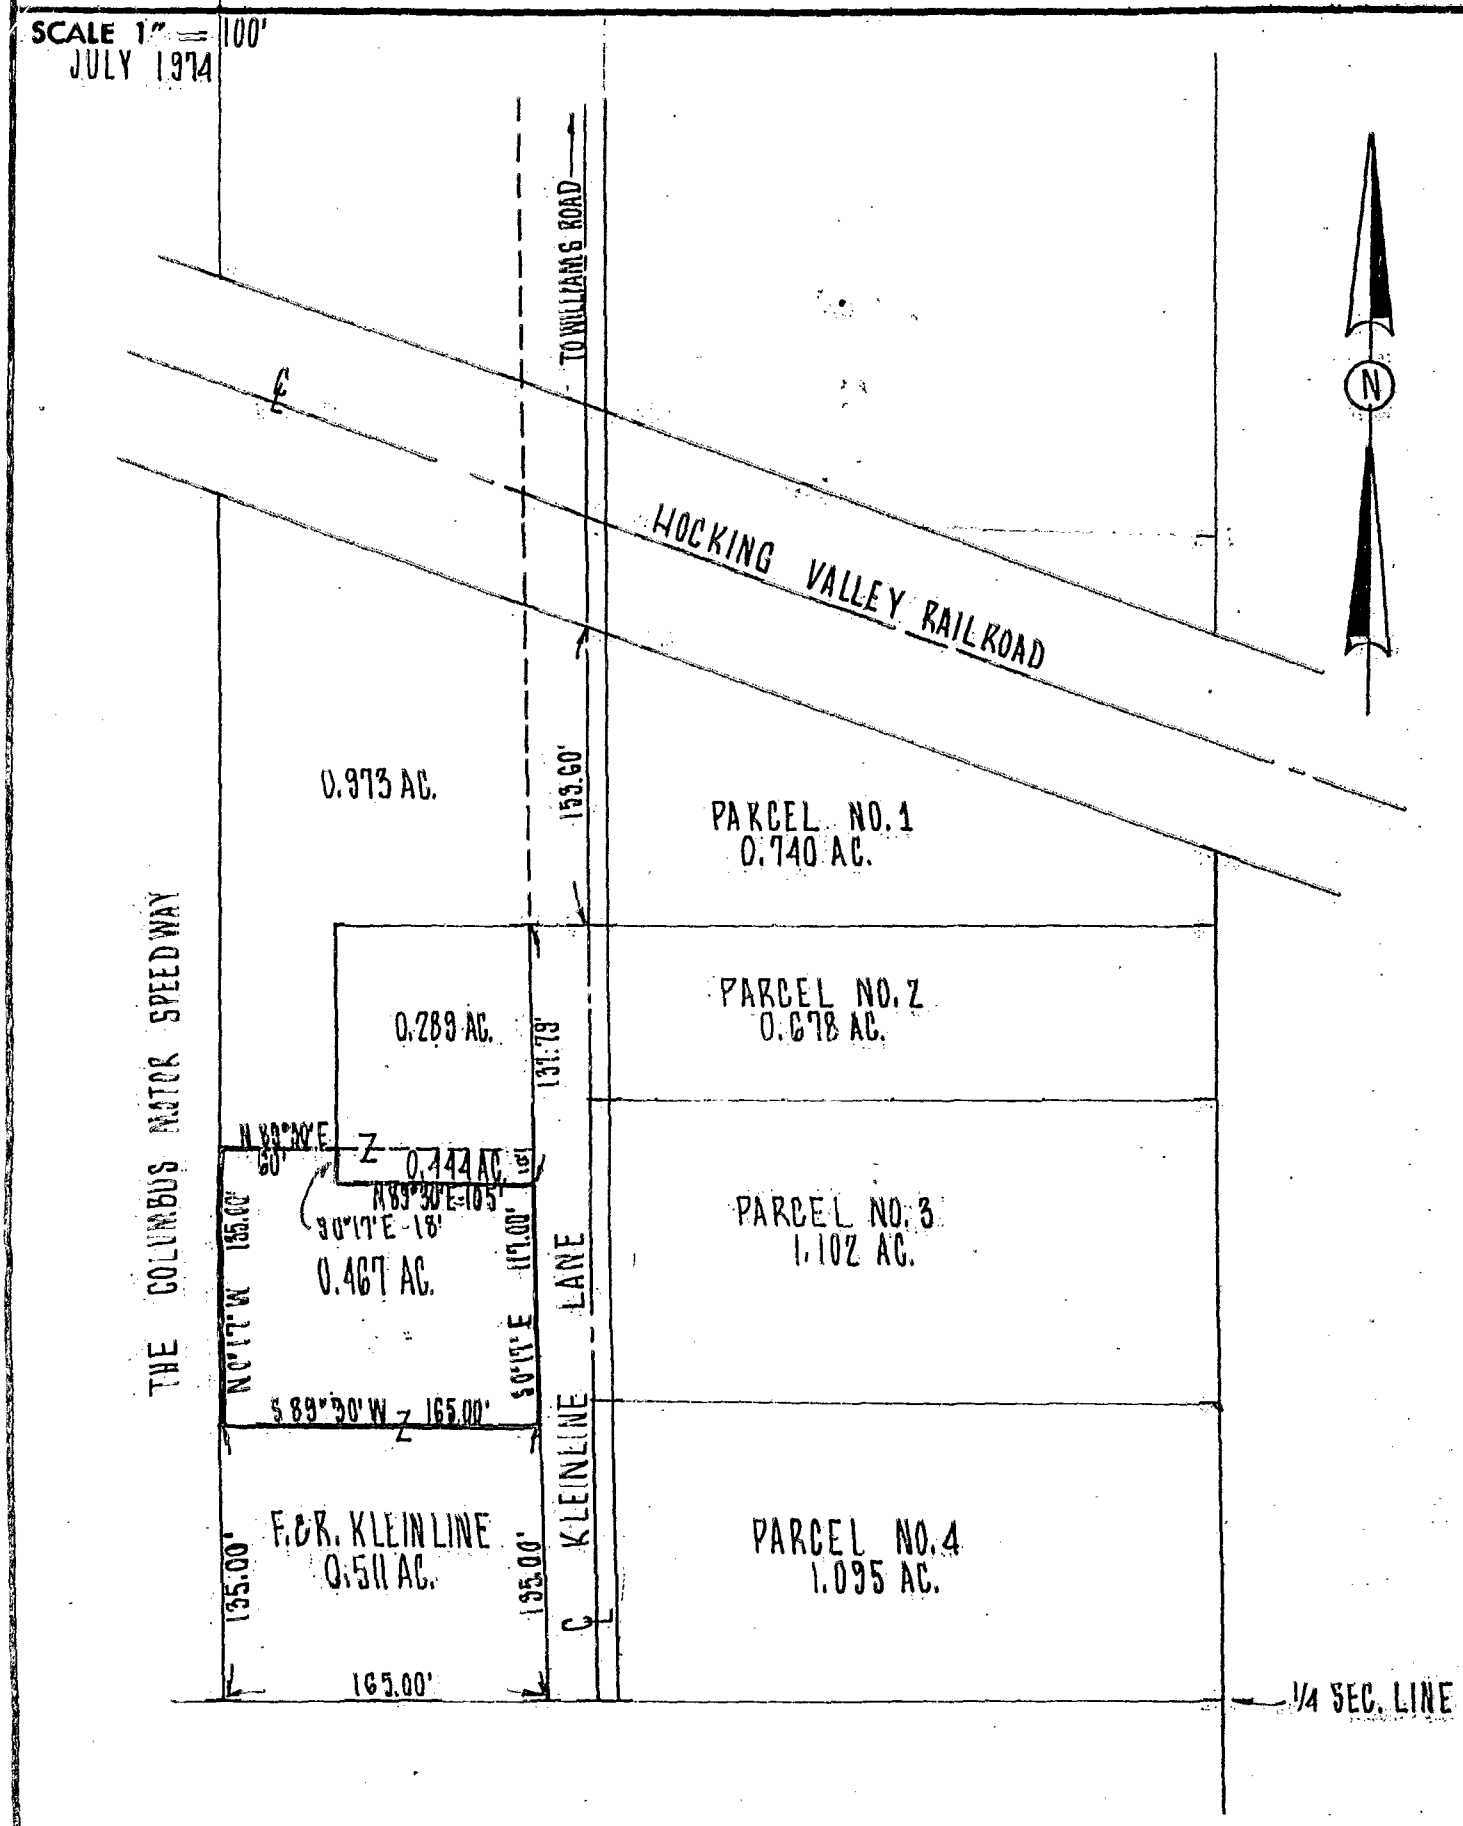

We hereby certify that the foregoing drawing was prepared from an actual survey of the premises and correctly shows the location of the boundaries.

THE THOMAS ENGINEERING & SURVEYING CO.

Larry L. Thomas

Registered Surveyor #5351

8437850

C-1560