PLAT OF SURVEY
PART OF LOT 82 SCIOTO HEIGHTS ADDITION
PLAT BOOK 16, PAGE 36
VILLAGE OF OBETZ, FRANKLIN COUNTY, OHIO

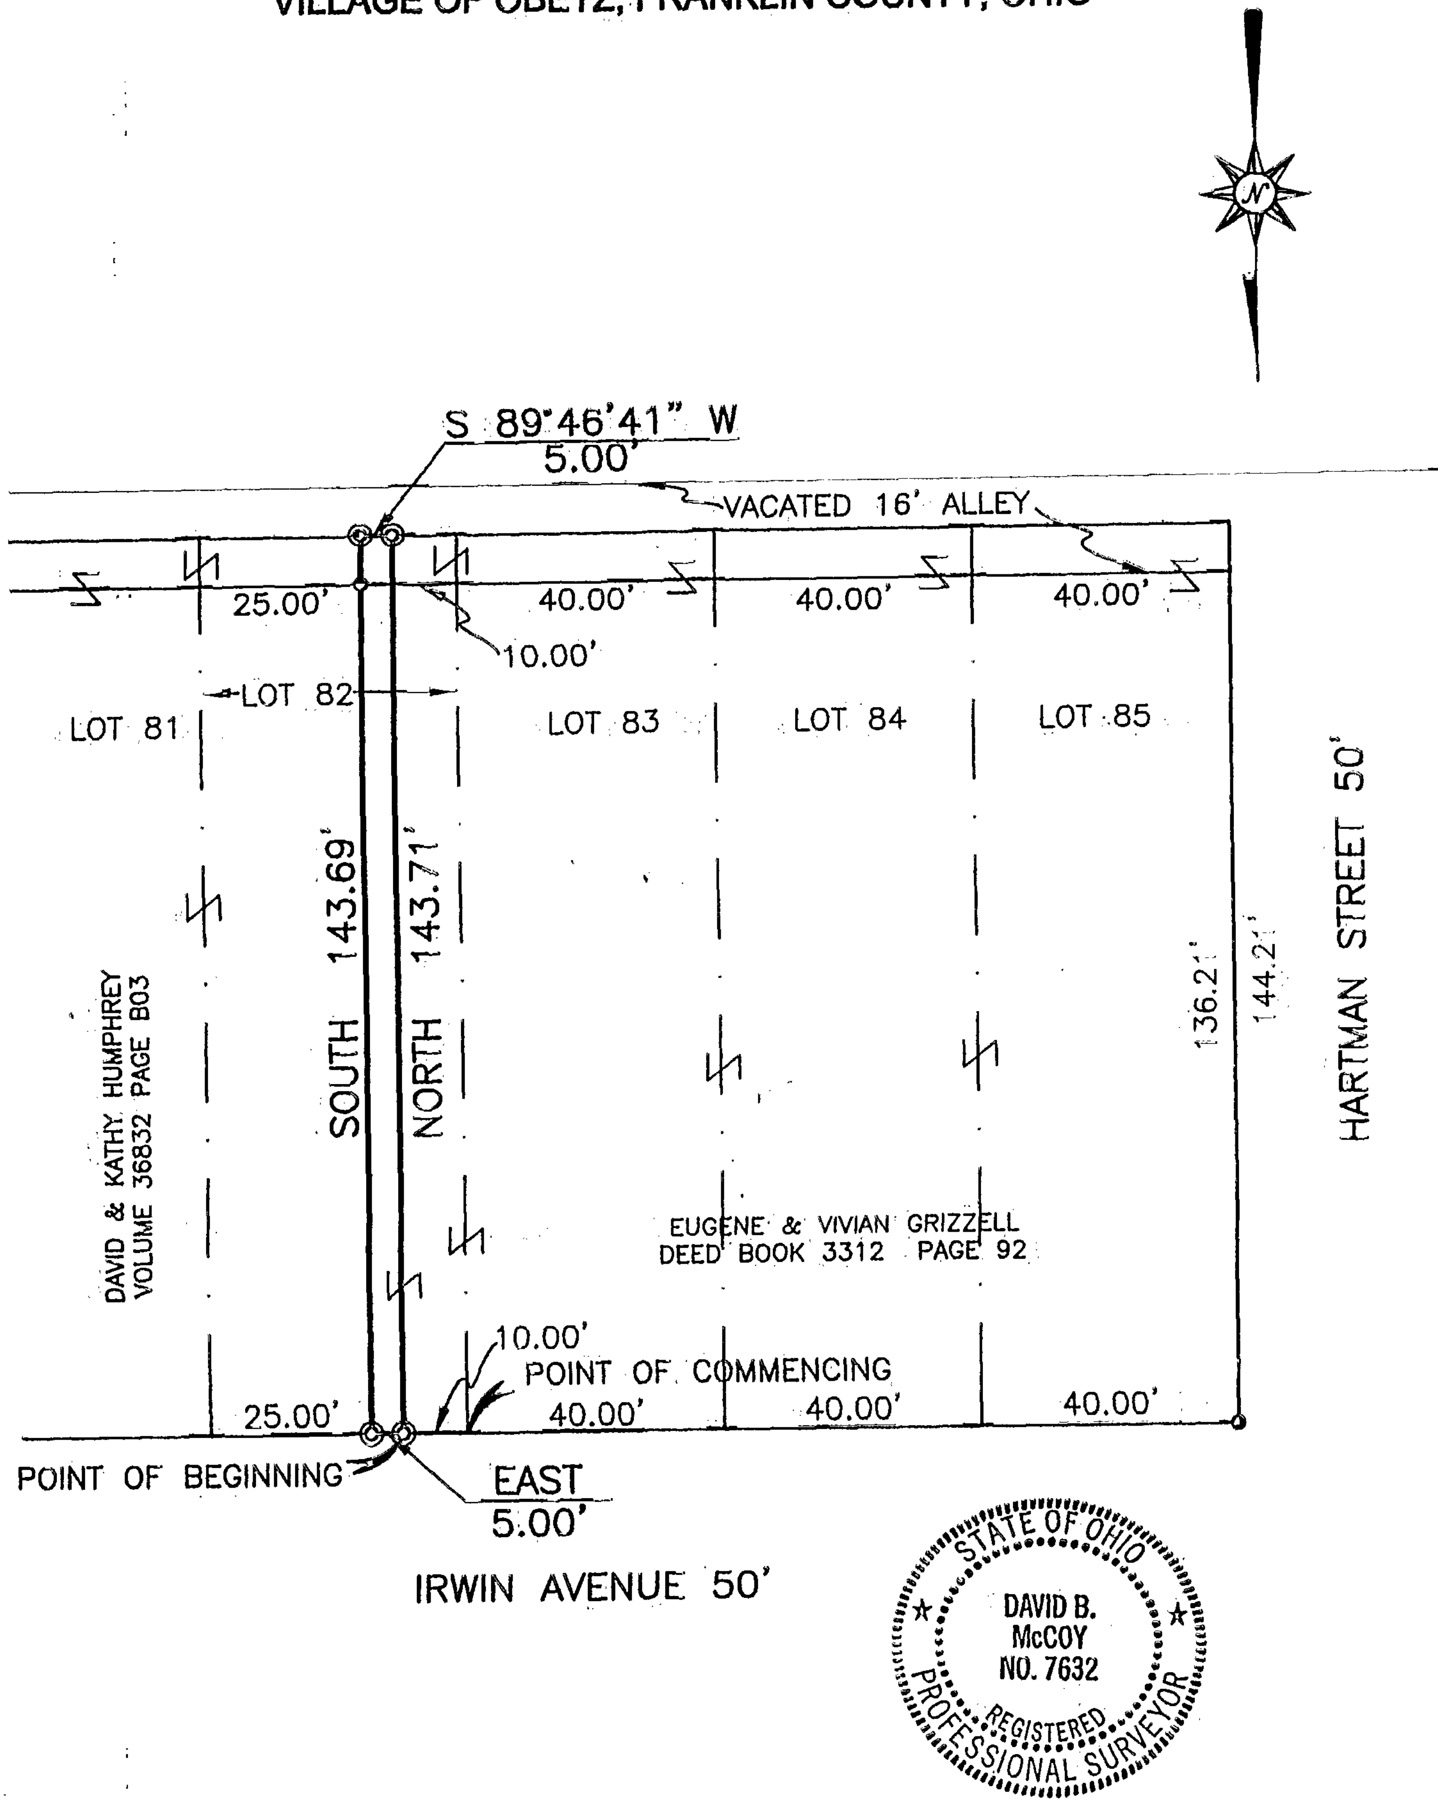

30 0 30 60

SCALE 1" = 30'

LEGEND:

● = IRON PIN FOUND
◎ = IRON PIN SET

5750 Chandler Court
Westerville, OH 43082
E-Mail: hoyssinc@aol.com
Phone (614) 895-1922
Survey Fax (614) 895-1949
Construction Fax (614) 895-9549

HOY SURVEYING SERVICES, INC.

Bearings are based on the bearings contained on the Plat of Scioto Heights Addition as platted and recorded in Plat Book 16, page 36, records of the Recorder's Office, Franklin County, Ohio.

We hereby certify that the above plat was prepared from an actual field survey and to the best of our knowledge and belief is correct. All dimensions along arcs are chord distances.

HOY SURVEYING SERVICES, INC.

David B. McCoy 7/19/2000
David B. McCoy Date
Registered Professional Surveyor No. 7632

Order No. 1918-2000

C:\SURV\WORK\DWG\1918-2000.DWG