CONSULTING ENGINEERS & SURVEYORS
GAHANNA, OHIO 43230

EXHIBIT "A"

O 32 F

DEDICATION OF KATHRYN PLACE AND EASEMENTS

City of Grove City, Ohio

SCALE 1" = 100'

Feb. 1989

RECORD REFERENCES

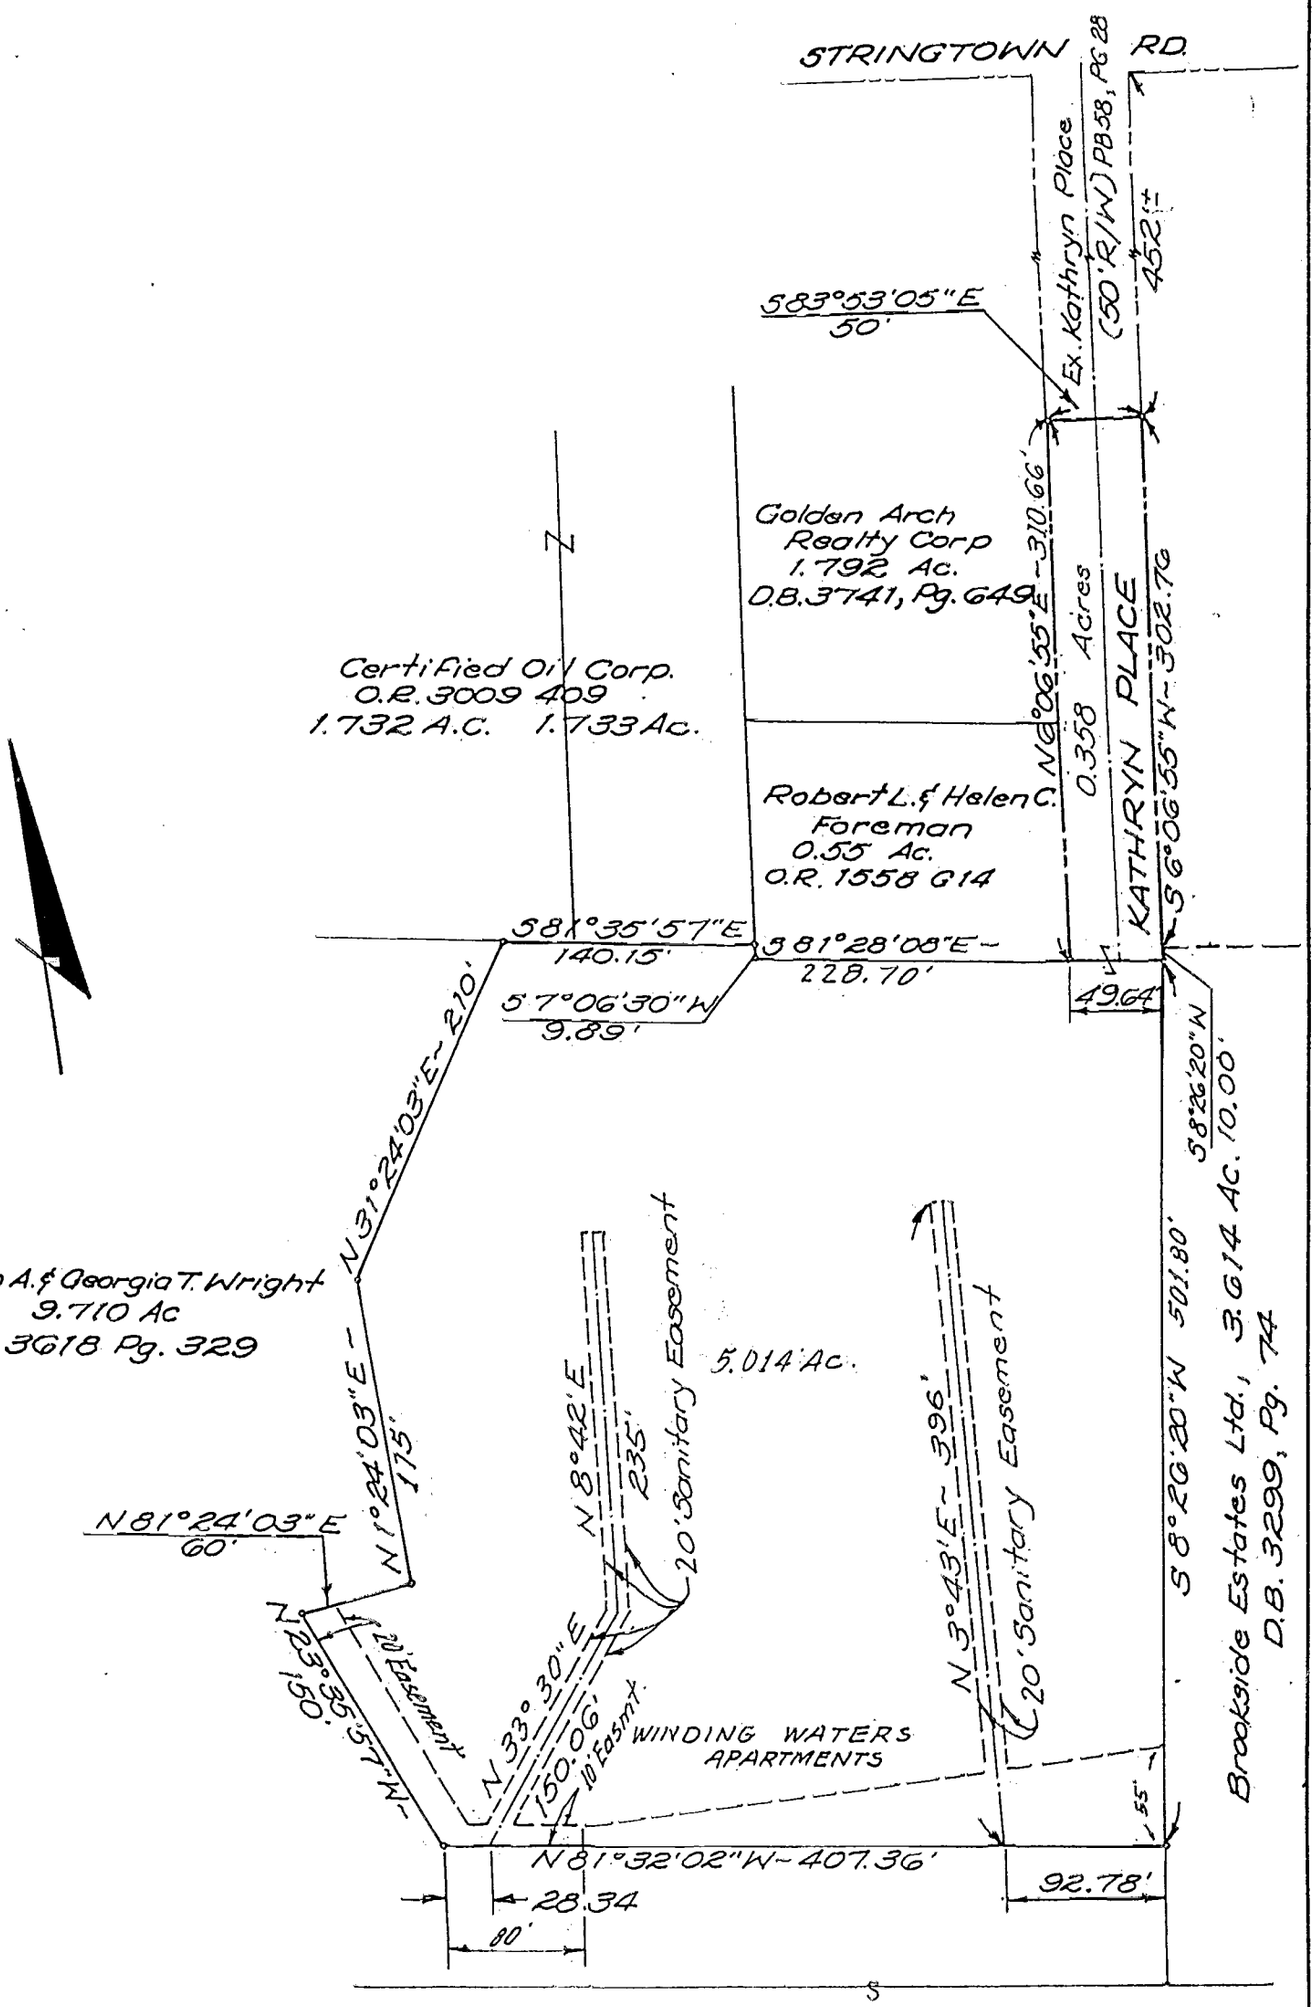

Bearings based on the bearings on plat of record in Plat Book 49, Pages 115 and 116.

Surveyor: Thomas D. Sibbalds, #5908

O-32-F

8106825