EMHT INC.
CONSULTING ENGINEERS & SURVEYORS
GAHANNA, OHIO 43230

SURVEY OF ACREAGE PARCEL
VIRGINIA MILITARY SURVEY NO. 8231
CITY OF GROVE CITY,
JACKSON TOWNSHIP, FRANKLIN COUNTY, OHIO
EXHIBIT C18

SCALE 1" = 100'

FEBRUARY 8, 2002.

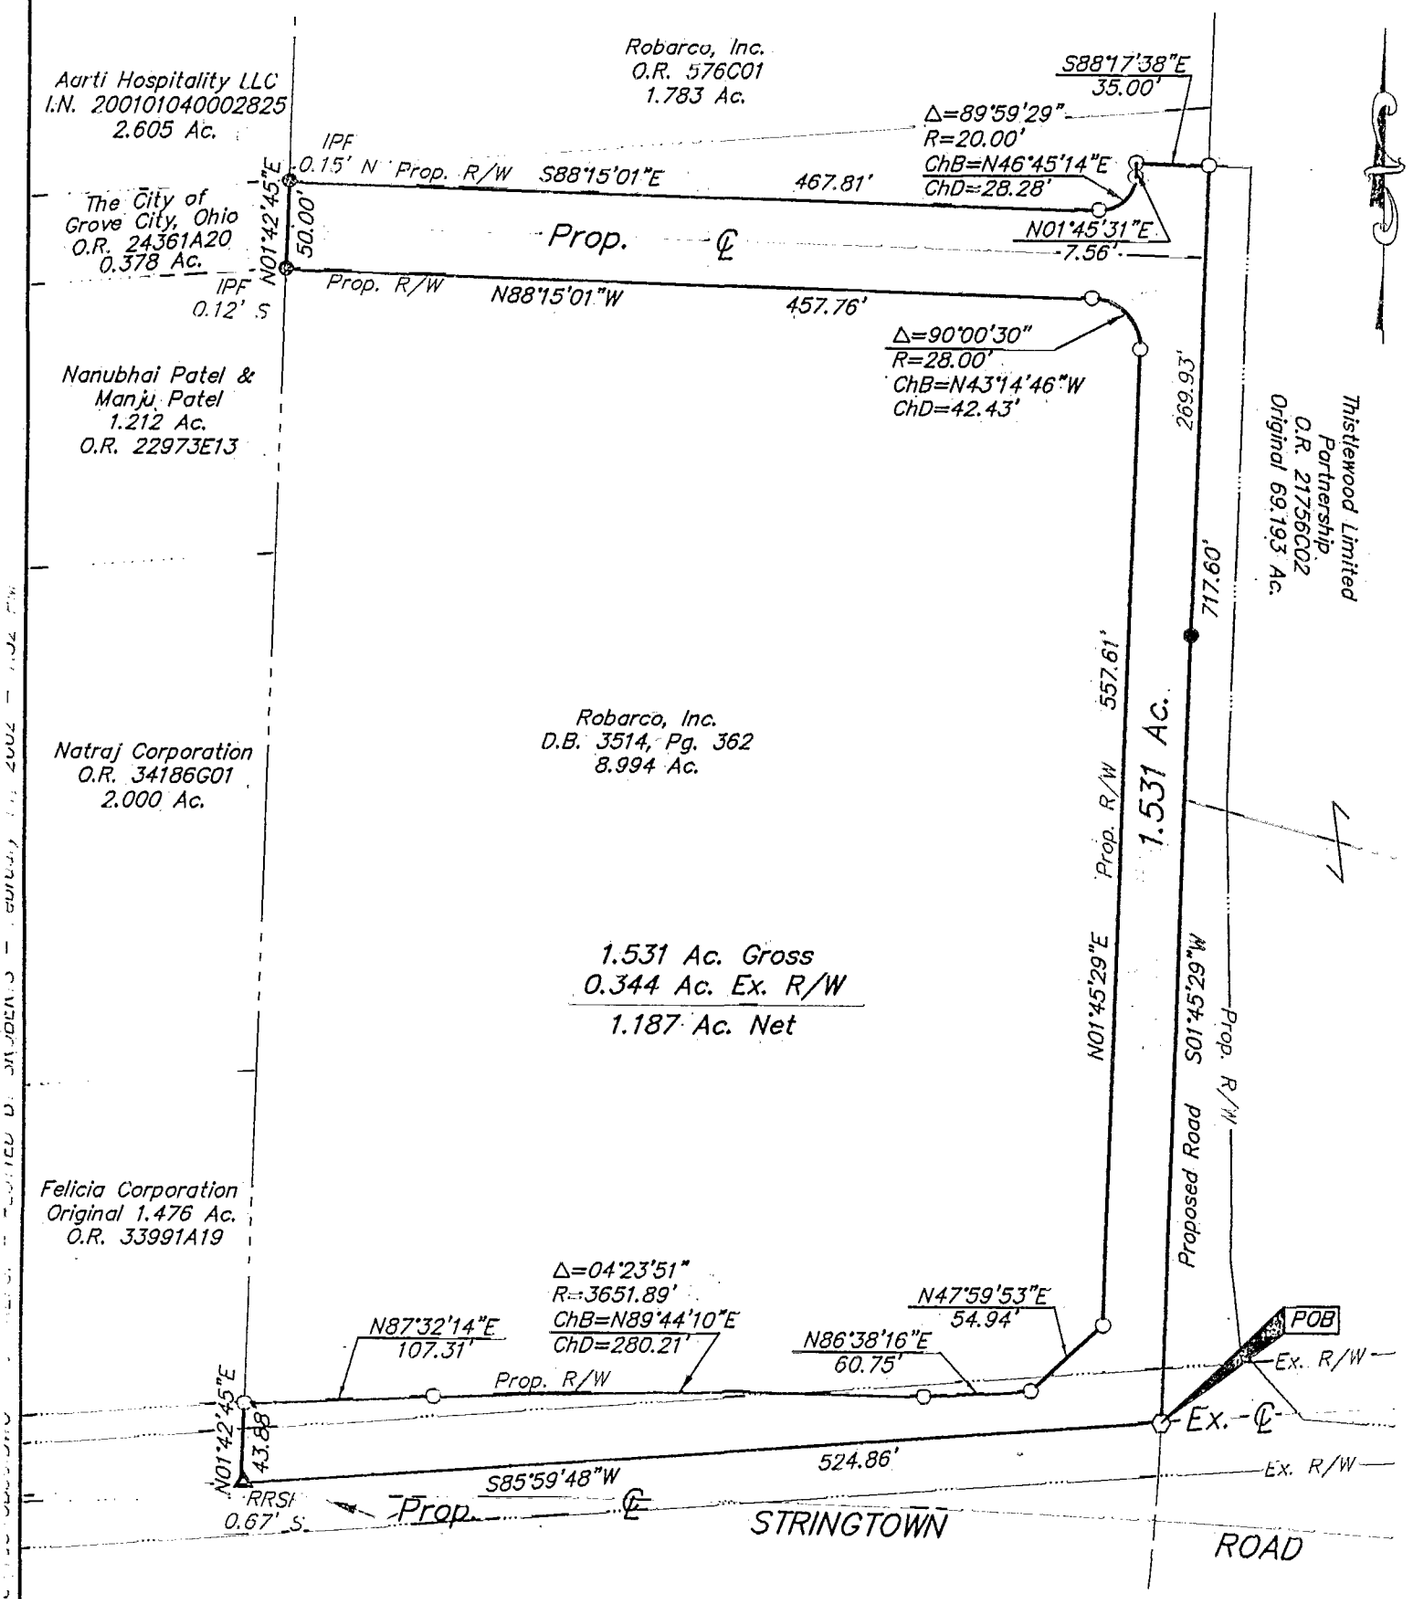

● = I.P. FND.
○ = I.P. SET
⬢ = MAG. NAIL FND.
⬡ = MAG. NAIL SET
▲ = R.R. SPK. FND.
△ = R.R. SPK. SET
⬟ = P.K. NAIL FND.

I.P.S Set are 13/16" I.D. Iron pipe W/ cap inscribed EMHT INC.

50' 0' 50' 100'

GRAPHIC SCALE
(IN FEET)

STATE OF OHIO
JOHN C. DODGION 8069
REGISTERED PROFESSIONAL SURVEYOR

The bearings for this plat are based on the Ohio State Plane Coordinate System as per NAD83. Control for bearings was from coordinates on monuments FRANK 25 & FRANK 125, having a bearing of South 87°46'00" East, established by the Franklin County Engineer's Department, using Global Positioning System procedures and equipment.

By John C. Dodgion
John C. Dodgion No. 8069

8160825

C-32-G
Jackson Twp

STOWN BUCKEYE PKWAY ESTIMATES/2001