# THE THOMAS ENGINEERING & SURVEYING COMPANY

3803 SULLIVANT AVENUE COLUMBUS, OHIO 43228

69-1198 ORDER NO. 105-69. O-32-H

## PLAT of SURVEY

of a 5.042 acres tract, out of a 20.000 acre tract, located in the State of Ohio, County of Franklin, Township of Jackson, VMS No. 469, for

Marvene RIGGS.

SCALE 1" = 100'

March, 1969.

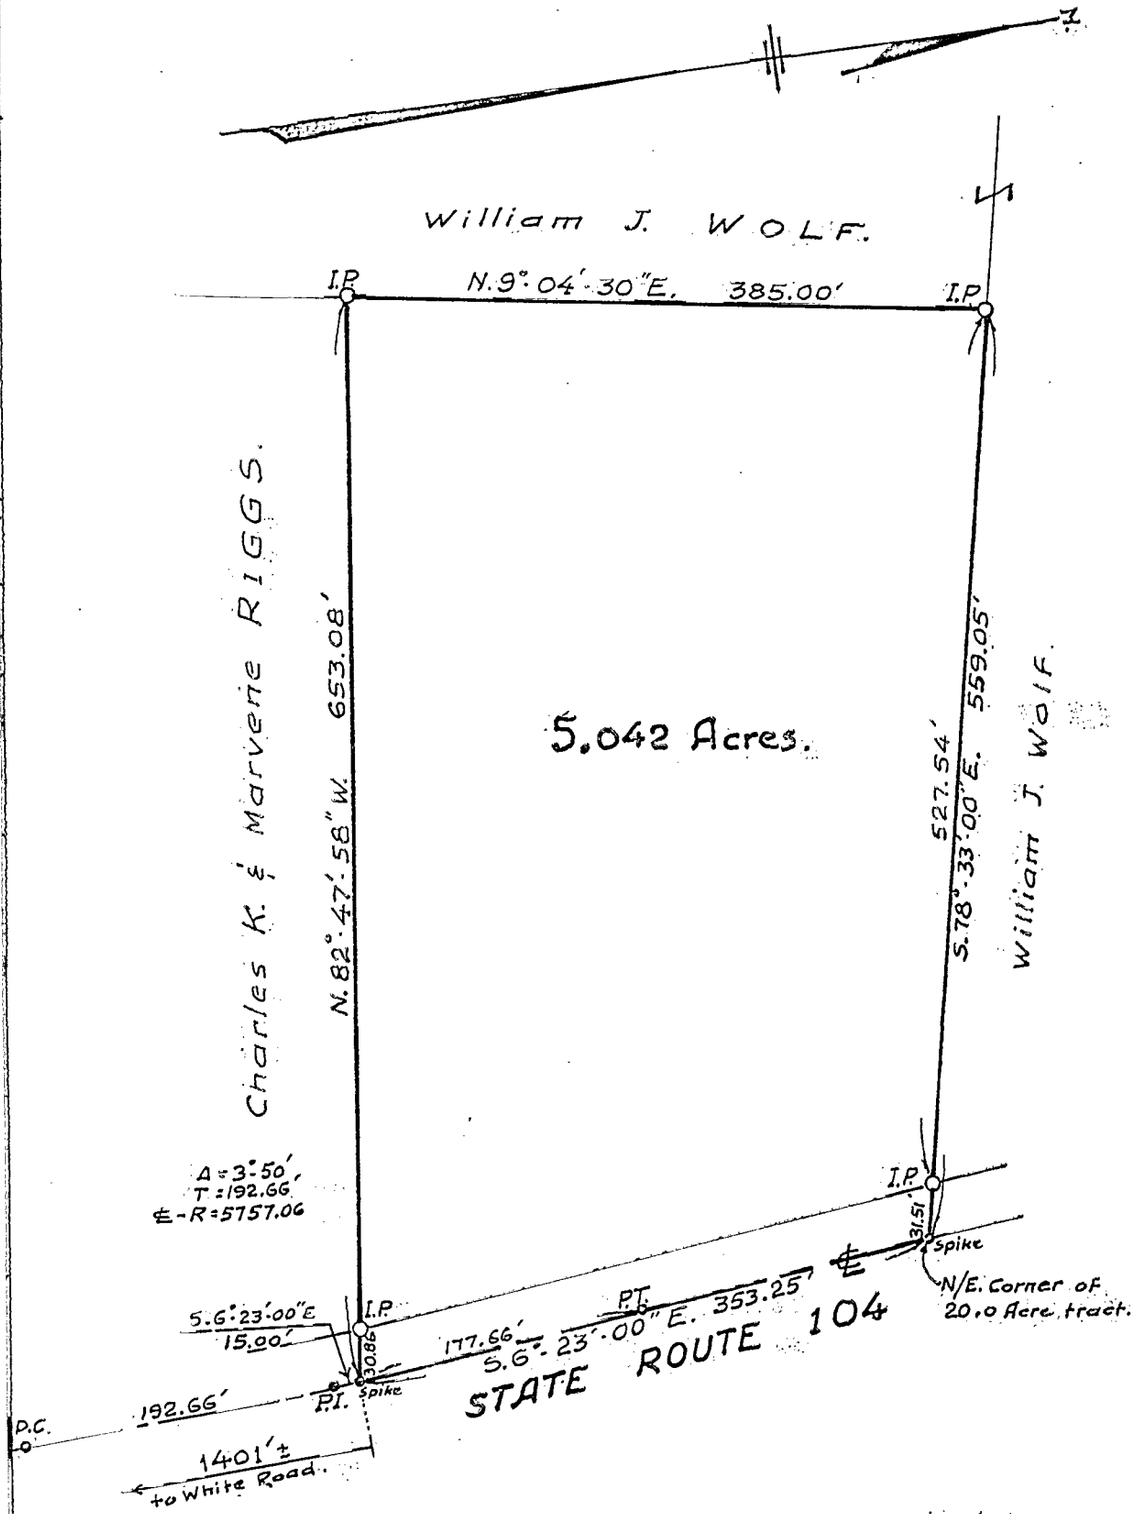


We hereby certify that the foregoing drawing was prepared from an actual survey of the premises and correctly shows the location of the boundaries.

THE THOMAS ENGINEERING & SURVEYING CO.

Richard W. Conard

Registered Surveyor

R.K.

O-32-H

Jackson Twp.

8,857,825
8,857,900