83606775

HAMILTON TWP

0-24-C

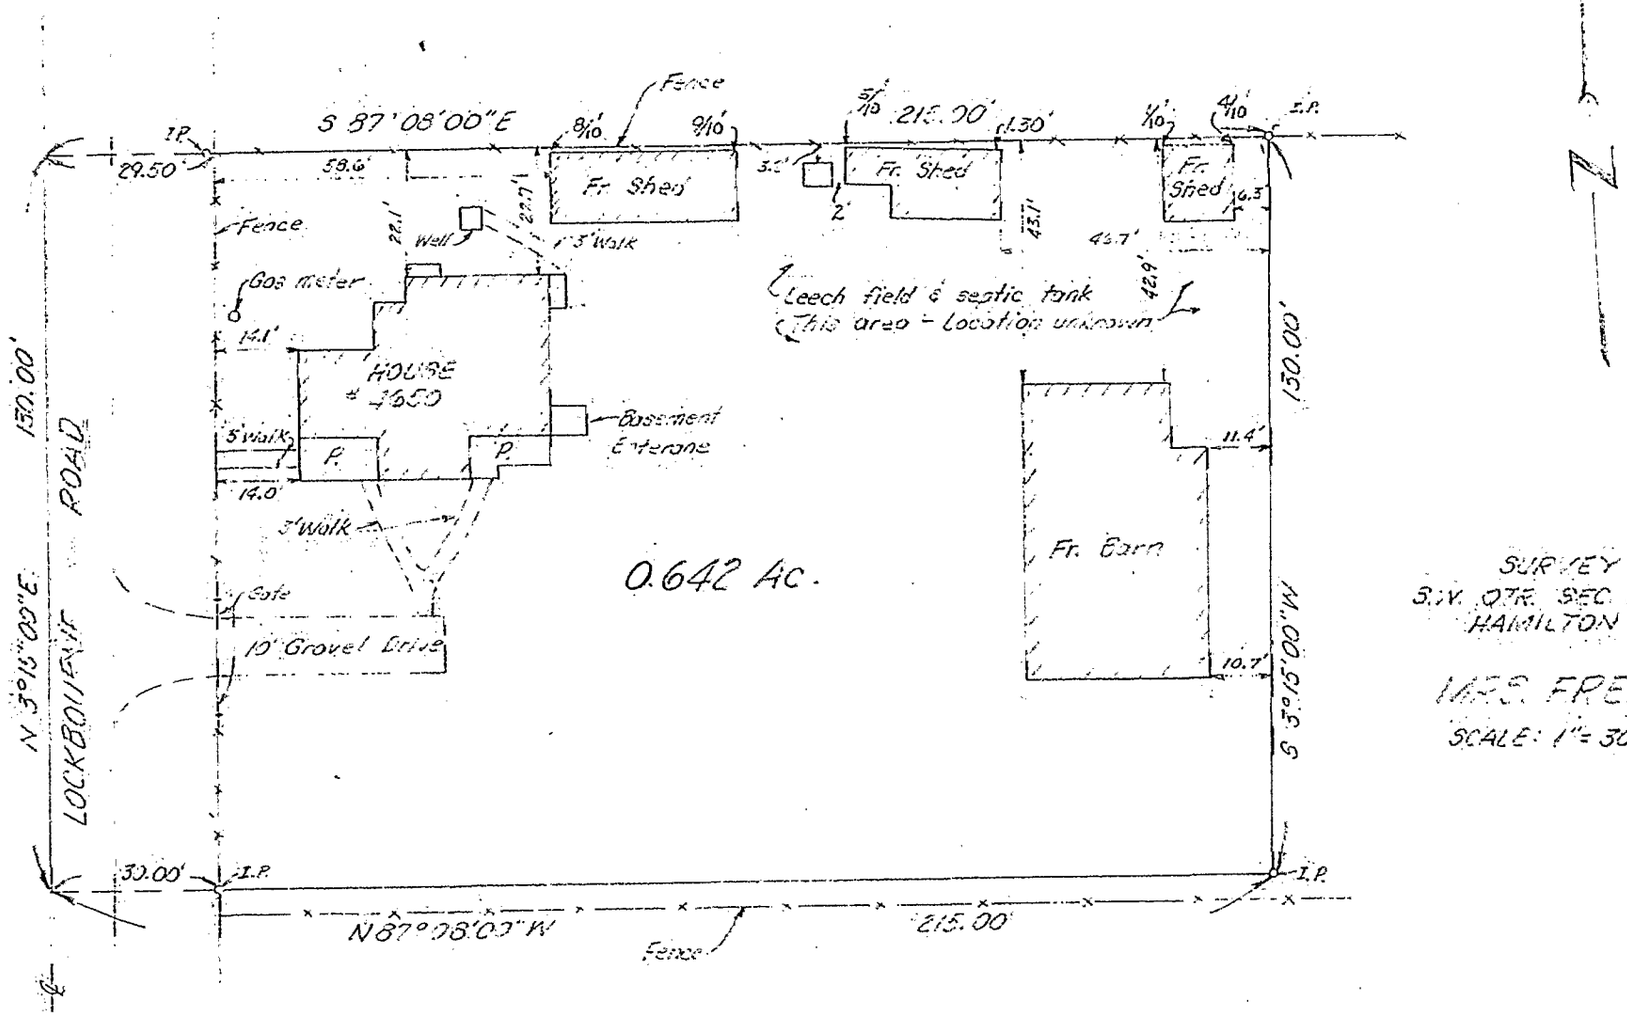

SURVEY OF 0.642 ACRES
S.W. QTR. SEC. 23, TWP. 4, R. 22, SOUTHERN LANDS
HAMILTON TWP., FRANKLIN CO., OHIO
for
MRS. FREDRICK W. NICHOLS
SCALE: 1" = 30' JANUARY, 1970

0-24-C

THE JENNINGS-LAWRENCE CO.
Civil Engineers and Surveyors
555 Buttles Avenue
Columbus 15, Ohio

By _____
Registered Surveyor 4897

2850 120 1970 0346 53