71-741 & 71-742
0-24

MYERS SURVEYING CO.
2740 East Main Street, Columbus 9 (Bexley), Ohio

Being all of a 2 ac. tr. (by deed) 2.009 ac. (by survey) (Parcel #1) & a 0.556 ac. tr. out of a 5.076 ac. tr. (Parcel #2) conveyed to Paul E. & Dorothy A. Notter shown of record in D.B. 1362, Pg. 168, Recorder's Office, Franklin County, Ohio, and being situated in Hamilton Township

for

PAUL E. & DOROTHY A. NOTTER

D.B. 1362 Page 168 — City of Col's Corp. / Twp. of Hamilton — OBETZ RD. — Franklin Co. Rec. Off.

Scale 1" = 100' — June 30, 1971

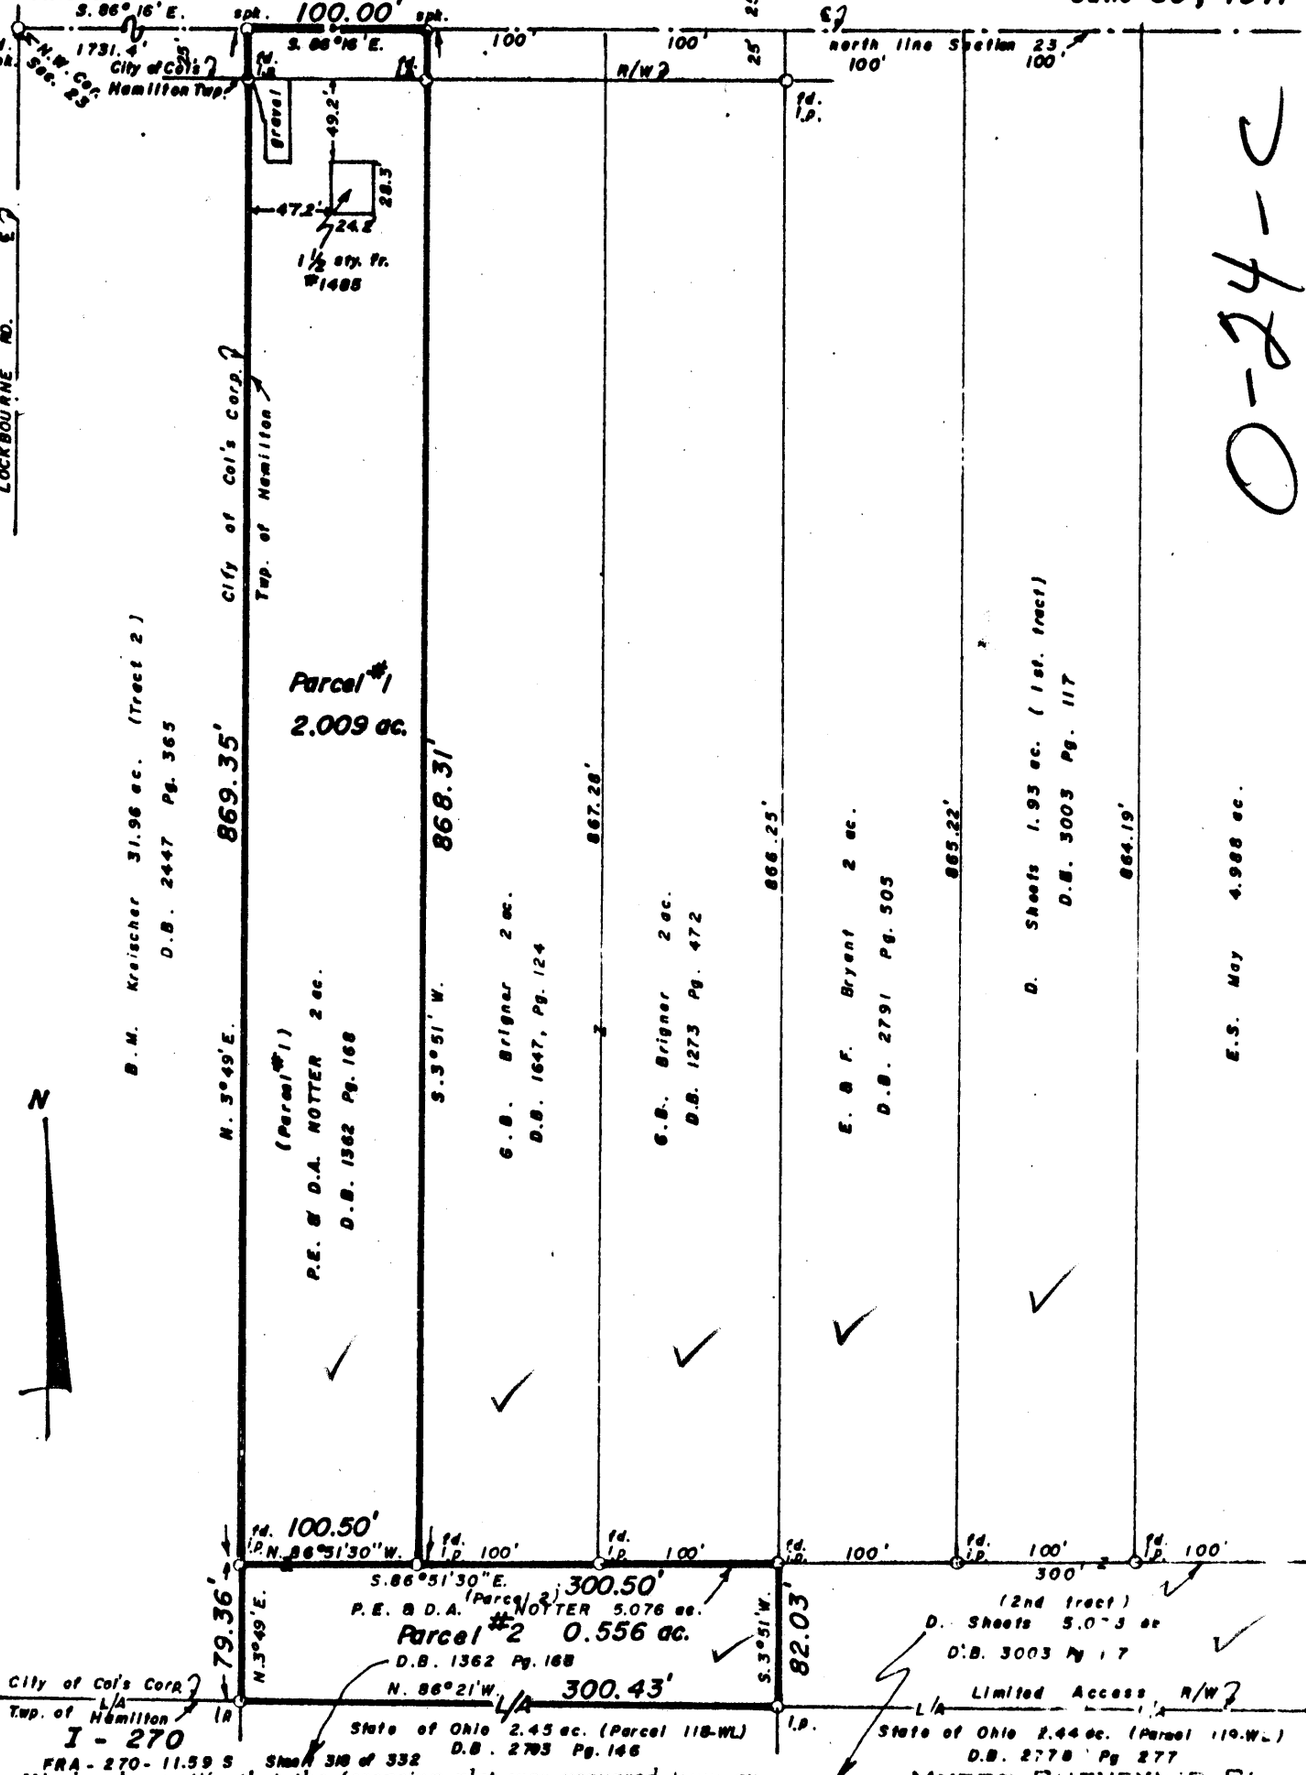

We hereby certify that the foregoing plat was prepared from an actual survey of the premises. No side line of principal building is less than dimension shown. Iron pins not set unless indicated thus ○. For Mortgage Loan & Title Insurance purposes only.

MYERS SURVEYING CO.
BY Albert H. Anderson
Registered Surveyor

HAMILTON TWP. 0-24-C

0-24-C

83856825

93 0240 1971 OBETZ RD. 107 047 S 120 3360

2249 - 71

F AA D AA L