MYERS SURVEYING CO.

2740 East Main Street, Columbus 9 (Bexley), Ohio

OF 3 TRACTS OF LAND, D.B. 1687, PG. 140, D.B. 2186, PG. 385, D.
SEC. 24, R. 22, TWP. 4, MATHEWS SURVEY, AND PART O
566 AC. TRACT, D.B. 662, PG. 493 HAMILTON TWP.

FOR

JOHN E. McCLAIN

P.B. Page
Scale 1" = 60'

Franklin Co. Re
2·17·68

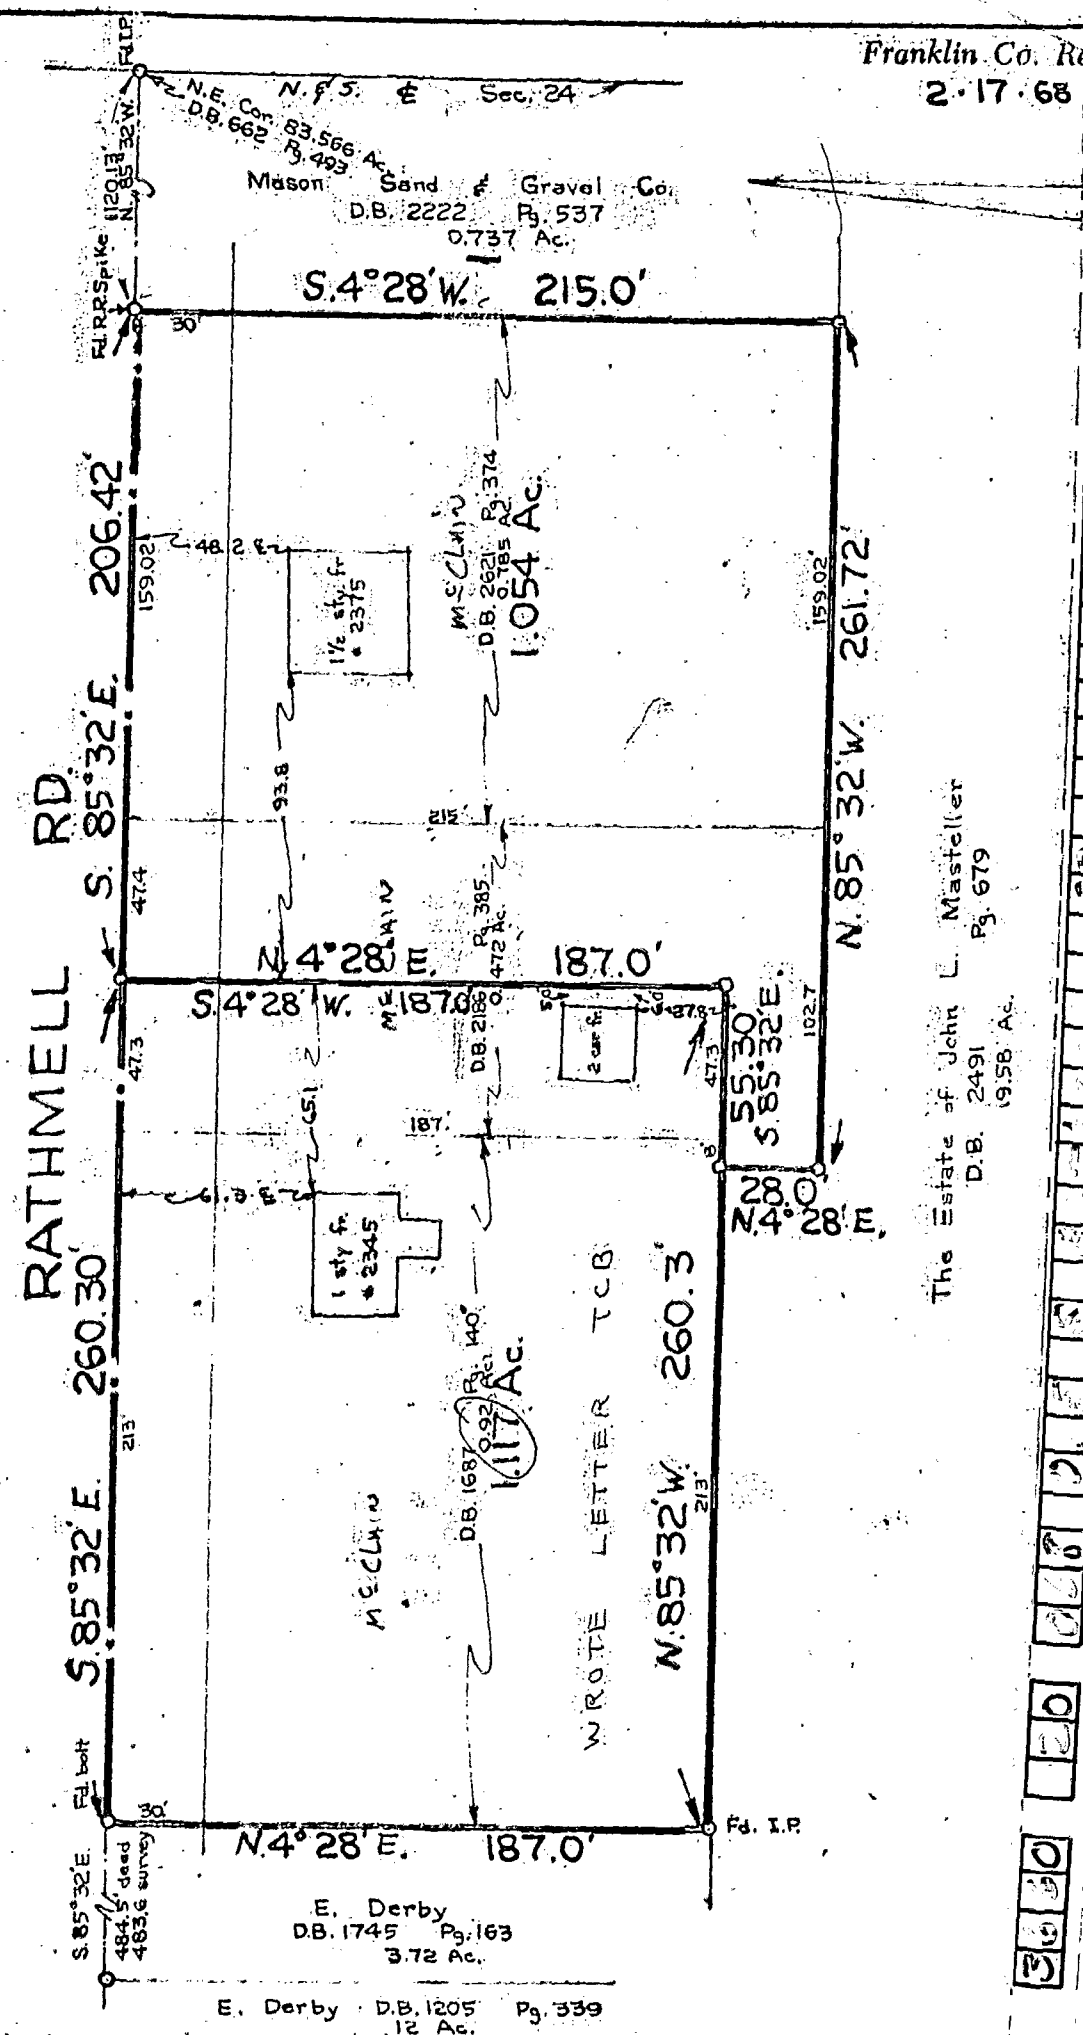

We hereby certify that the foregoing plat was prepared from an actual survey of the premises. No side line of principal building is less than dimension shown. Iron pins not set unless indicated thus —0—. For Mortgage Loan & Title Insurance purposes only.

MYERS SURVEYING

BY _____

Registered Surve

F. D. M. C.