HOCKADEN-LIPES-ROUSCULP, INC.
CONSULTING ENGINEERS
2607½ N. HIGH ST.
COLUMBUS, OHIO

SURVEY PLAT OF A 2.791 Ac TRACT WEST SIDE BORROR RD. NORTH OF GROVEPORT-LONDON RD FOR PAUL R. PATZER

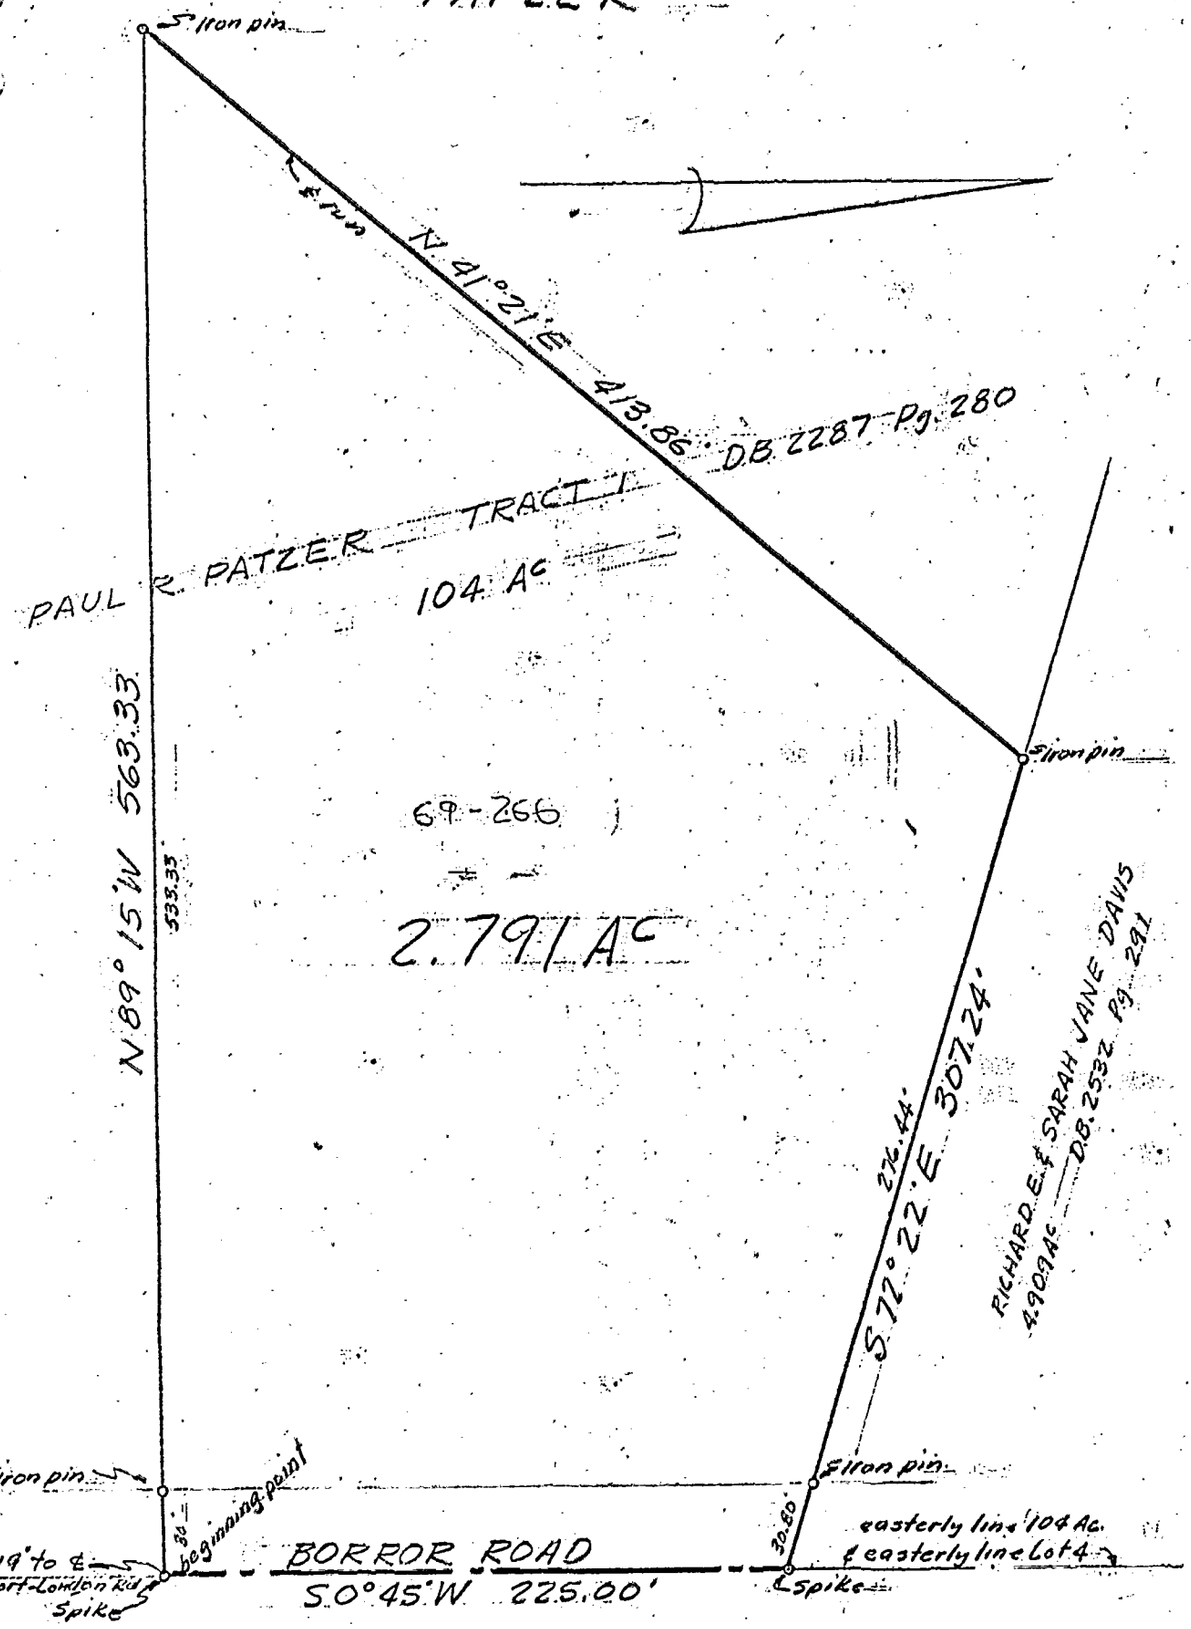

We hereby certify that the foregoing plat was prepared from an actual survey of the premises.

SCALE 1" = 60'

CURV'D.	DRAWN	CHECKED
H.J.R. 10/17-11-68	WM 11/19/68	AH 11-6-68

DATE: 11-4-68 24966
REVISED DATES ORDER NUMBERS

HOCKADEN-LIPES-ROUSCULP, INC.
By William C. Merchant
Registered Surveyor