FRANKLIN CONSULTANTS, INC.
2700 EAST DUBLIN-GRANVILLE ROAD
COLUMBUS, OHIO 43231
(614) 891-6000 FAX: (614) 891-6003

EASEMENT EXHIBIT

SITUATED IN THE STATE OF OHIO, COUNTY OF FRANKLIN, CITY OF COLUMBUS, LOCATED IN SECTION 36, TOWNSHIP 4 NORTH, RANGE 22 WEST, CONGRESS LANDS.

BEARINGS ARE BASED UPON THE CENTERLINE OF SHOOK ROAD BEING N 03°37'48" E AS SHOWN IN O.R. 29463 E19, ALL OTHER BEARINGS BASED UPON THIS MERIDIAN.

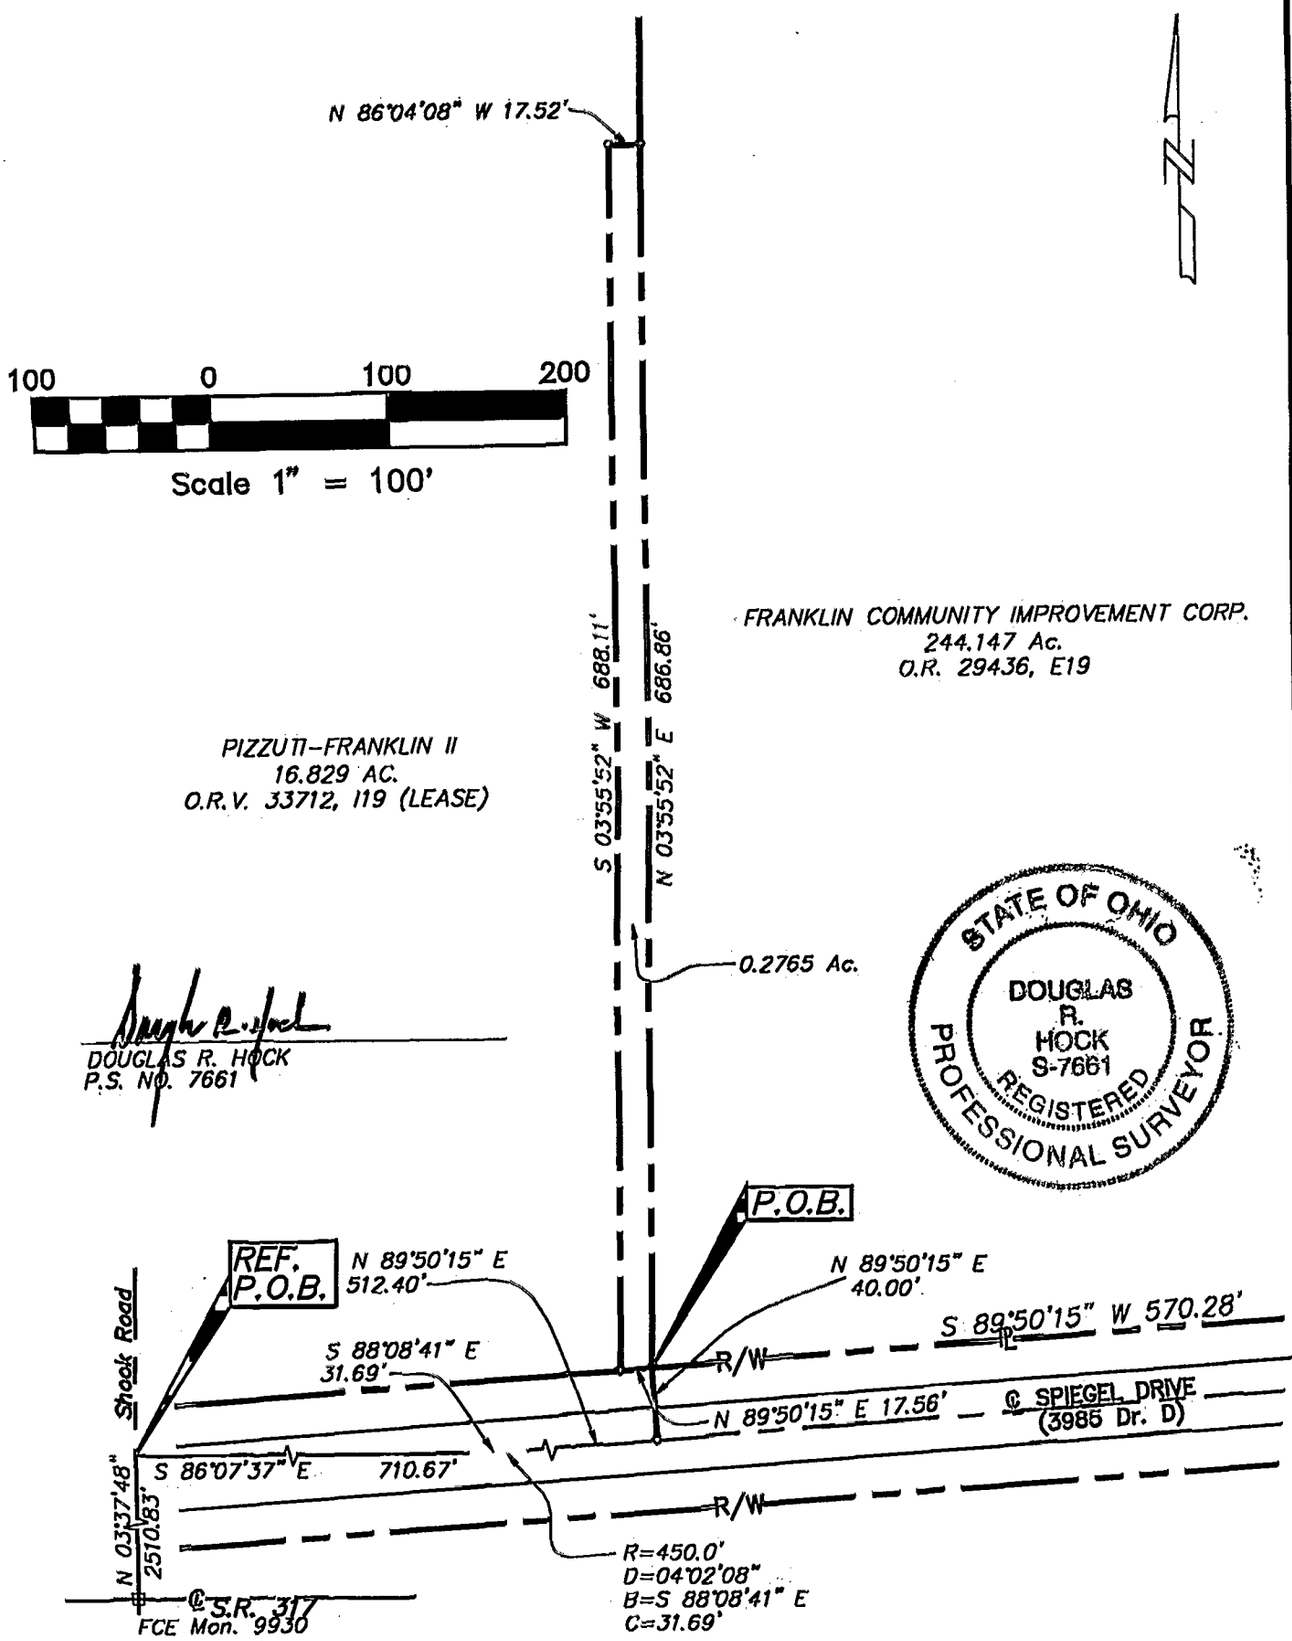

DRAWN BY: N.G.G.	PROJECT	SHT. NAME	SHT. NO.
DATE: 10-30-98			1 OF 1
DWG. NO.: 803			
APPROVED BY: J.C.			

84 356 700
84 356 675