0-36-6

LEGEND
o IRON PIPE
w RAILROAD SPIKE

REFERENCE
Being a part of the original 100 acre tract (FIRST TRACT) as conveyed to Gertrude Shoaf and Delores A. Shrum by Deed, dated June 13, 1966 and shown of record in Deed Book 2739, page 243, Franklin County, Ohio records.

JACKSON TWP
0-36-6

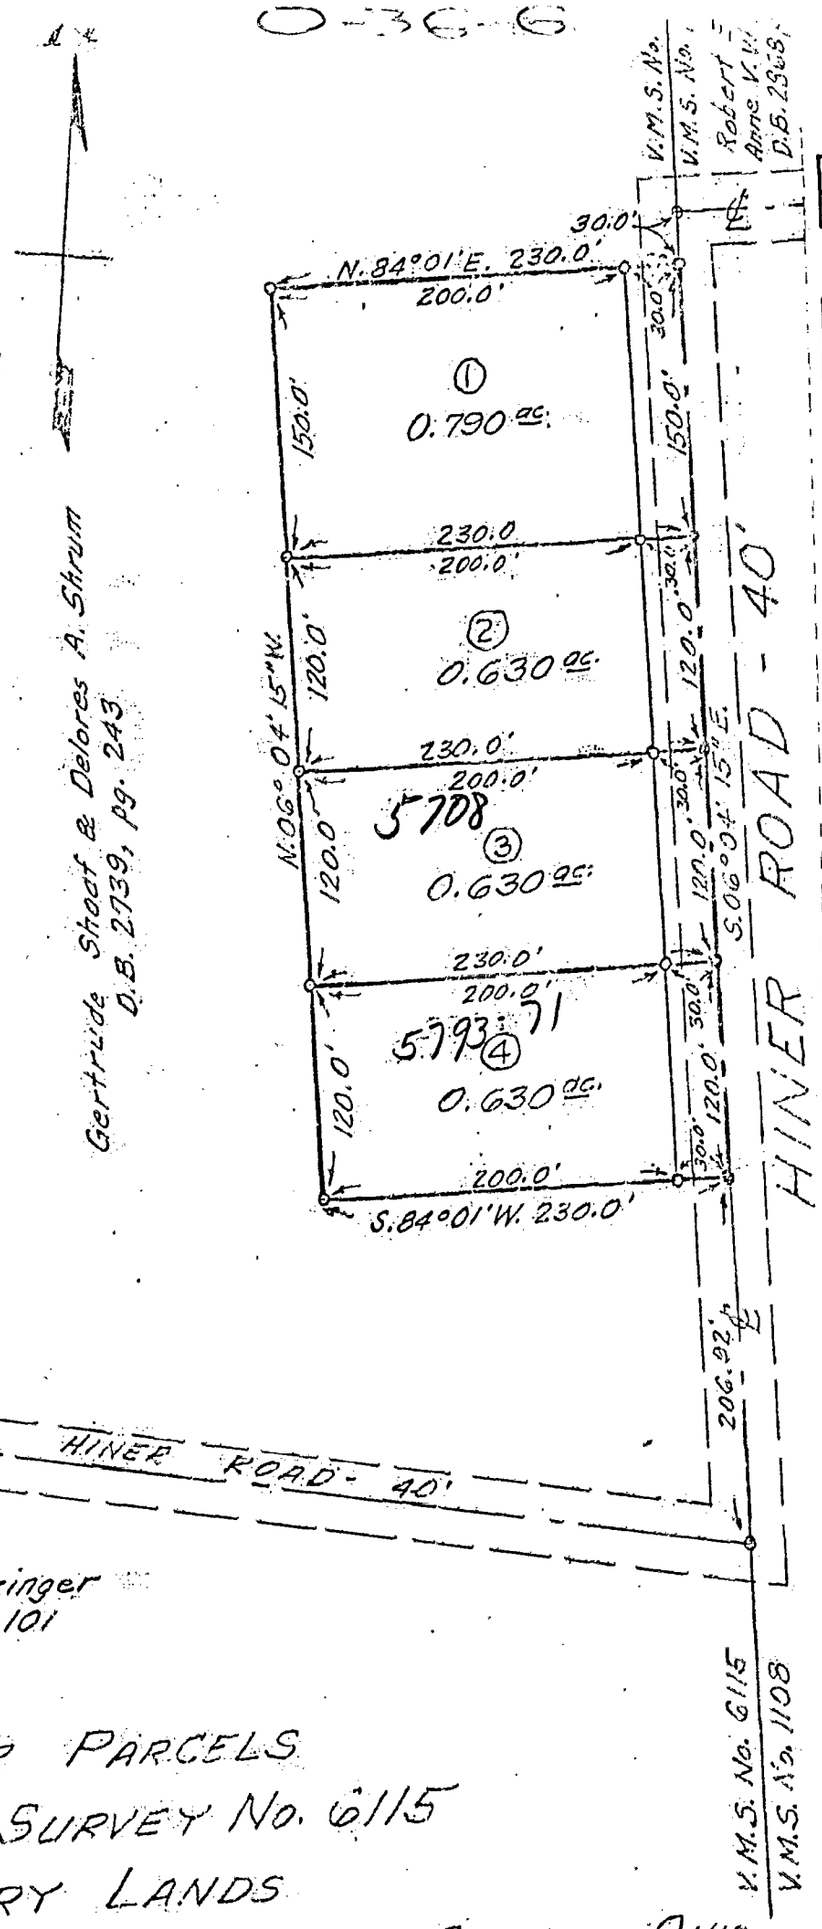

SURVEY OF FOUR PARCELS
BEING PART OF SURVEY No. 6115
VIRGINIA MILITARY LANDS
JACKSON TOWNSHIP - FRANKLIN COUNTY - OHIO
SCALE: 1" = 100'
DECEMBER, 1970

SURVEYED FOR
SHOAF REALTY

Robert Knotts
Registered Professional Surveyor No.

8166660
8166575