0-27-D

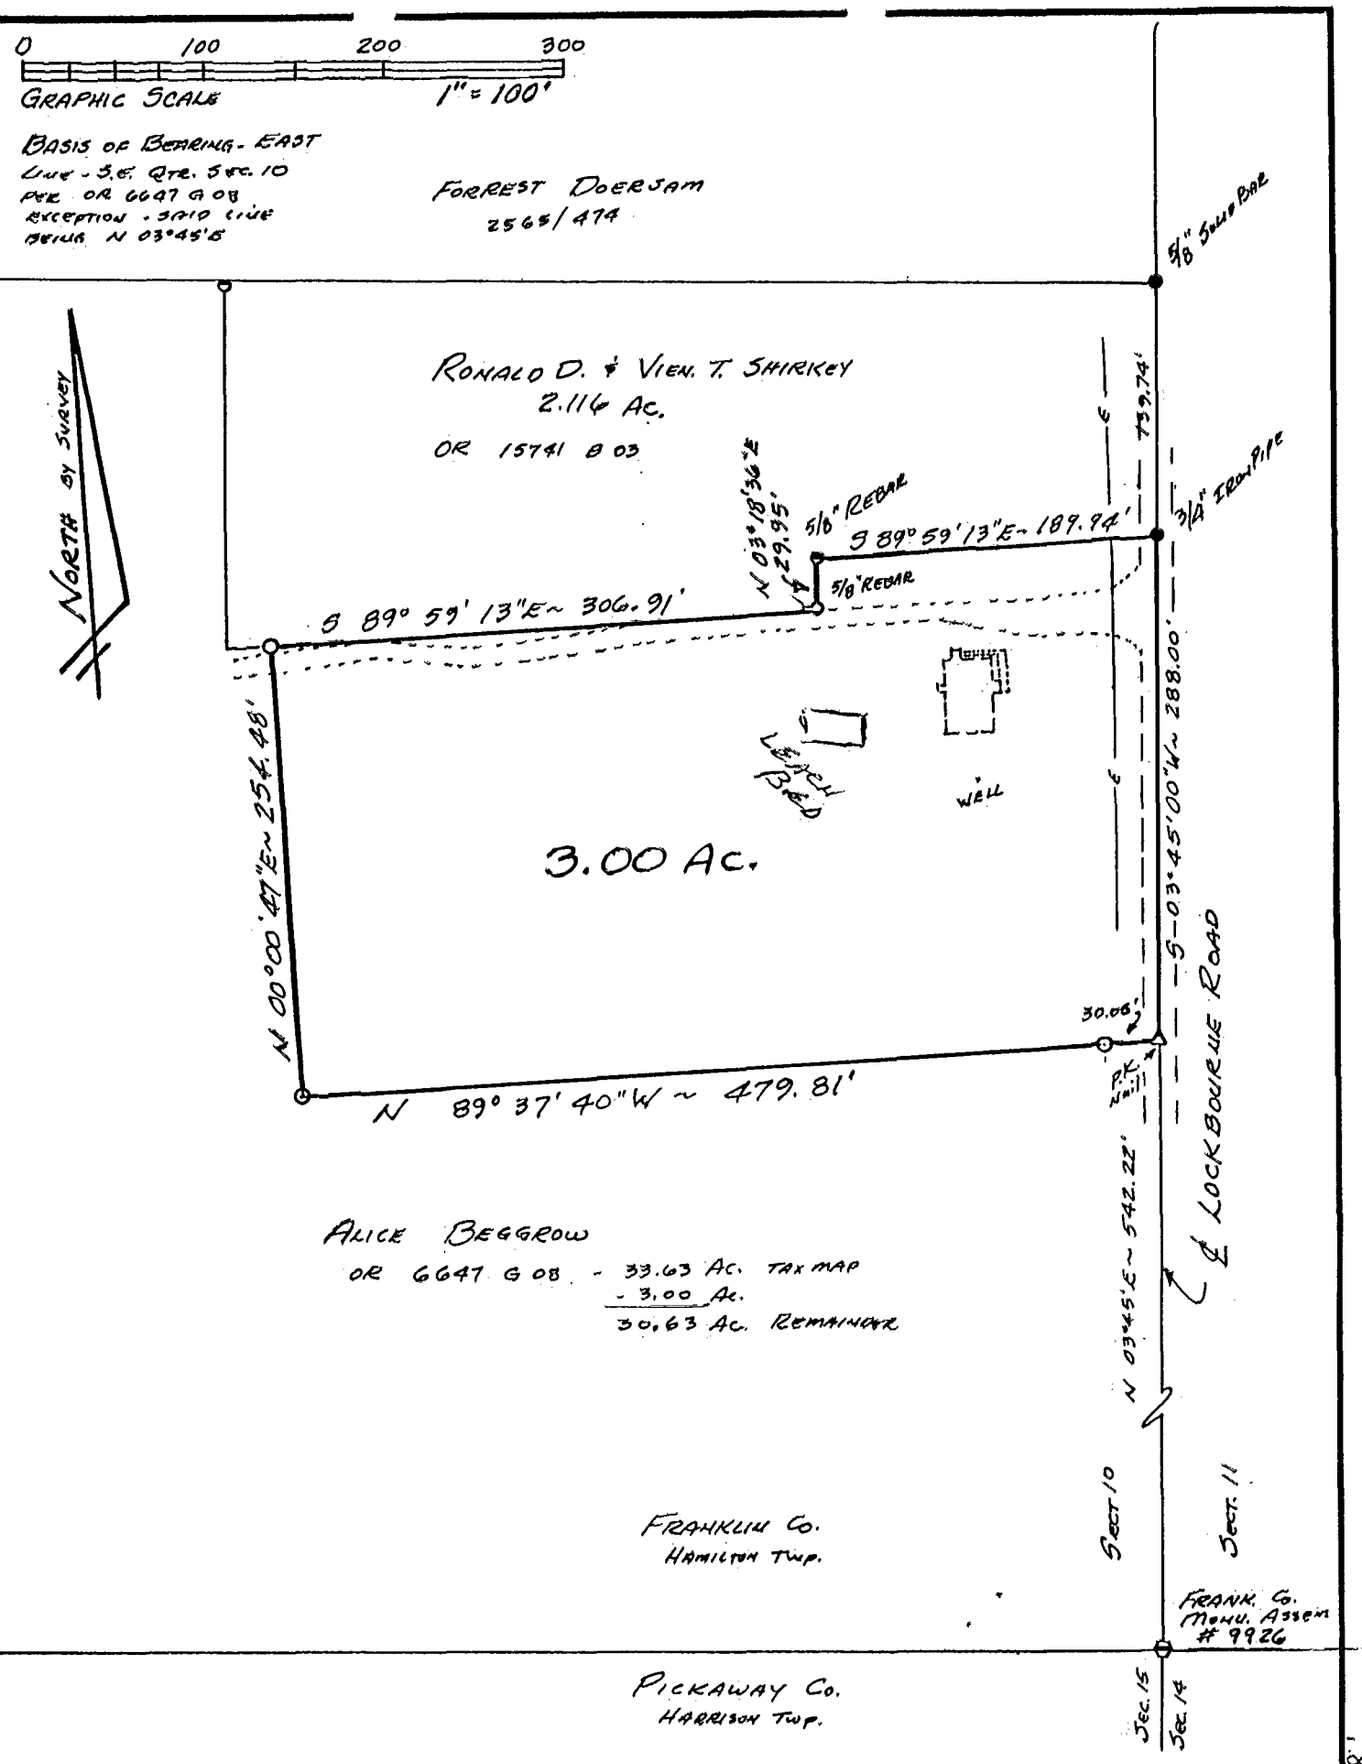

TO ALL PARTIES INTERESTED IN TITLE
TO THE PREMISES SURVEYED:

I do hereby certify that this is a true and accurate survey made by me or under my supervision, and that all points are as called, and there are no encroachments either way across any line except as shown.

P.S. #6814 Larry B. Felts

LEGEND

- ● .... Iron Pin Found
- O .... Iron Pin Set - 3/4" With Plastic I.D. Cap
- ▲ .... P.K. Nail or Spike Set

PLAT OF SURVEY 3.00 Ac.

Pt. S.E. Qtr. Sec. 10, T-3, R-22, Mathews Survey Congress Lands, Hamilton Twp., Franklin Co., Ohio

FOR: APACHE BOWHUNTERS CLUB

STATE OF OHIO LARRY BRUYTON FELTS S-6814 REGISTERED SURVEYOR

O.R. 6647 G 08	
P.B. Pg.	
Scale: 1" = 100'	
Date: 9-06-95	
Drawn By: LBF	

AHLERS, MOE & ASSOC., INC.
Engineering & Surveying
360 W. Waterloo St. — P.O. Box 2
Canal Winchester, Ohio 43110 837-1178

Job No. 95-1990

HAM. TWP
83 356 550
83 356 575 0-27-D