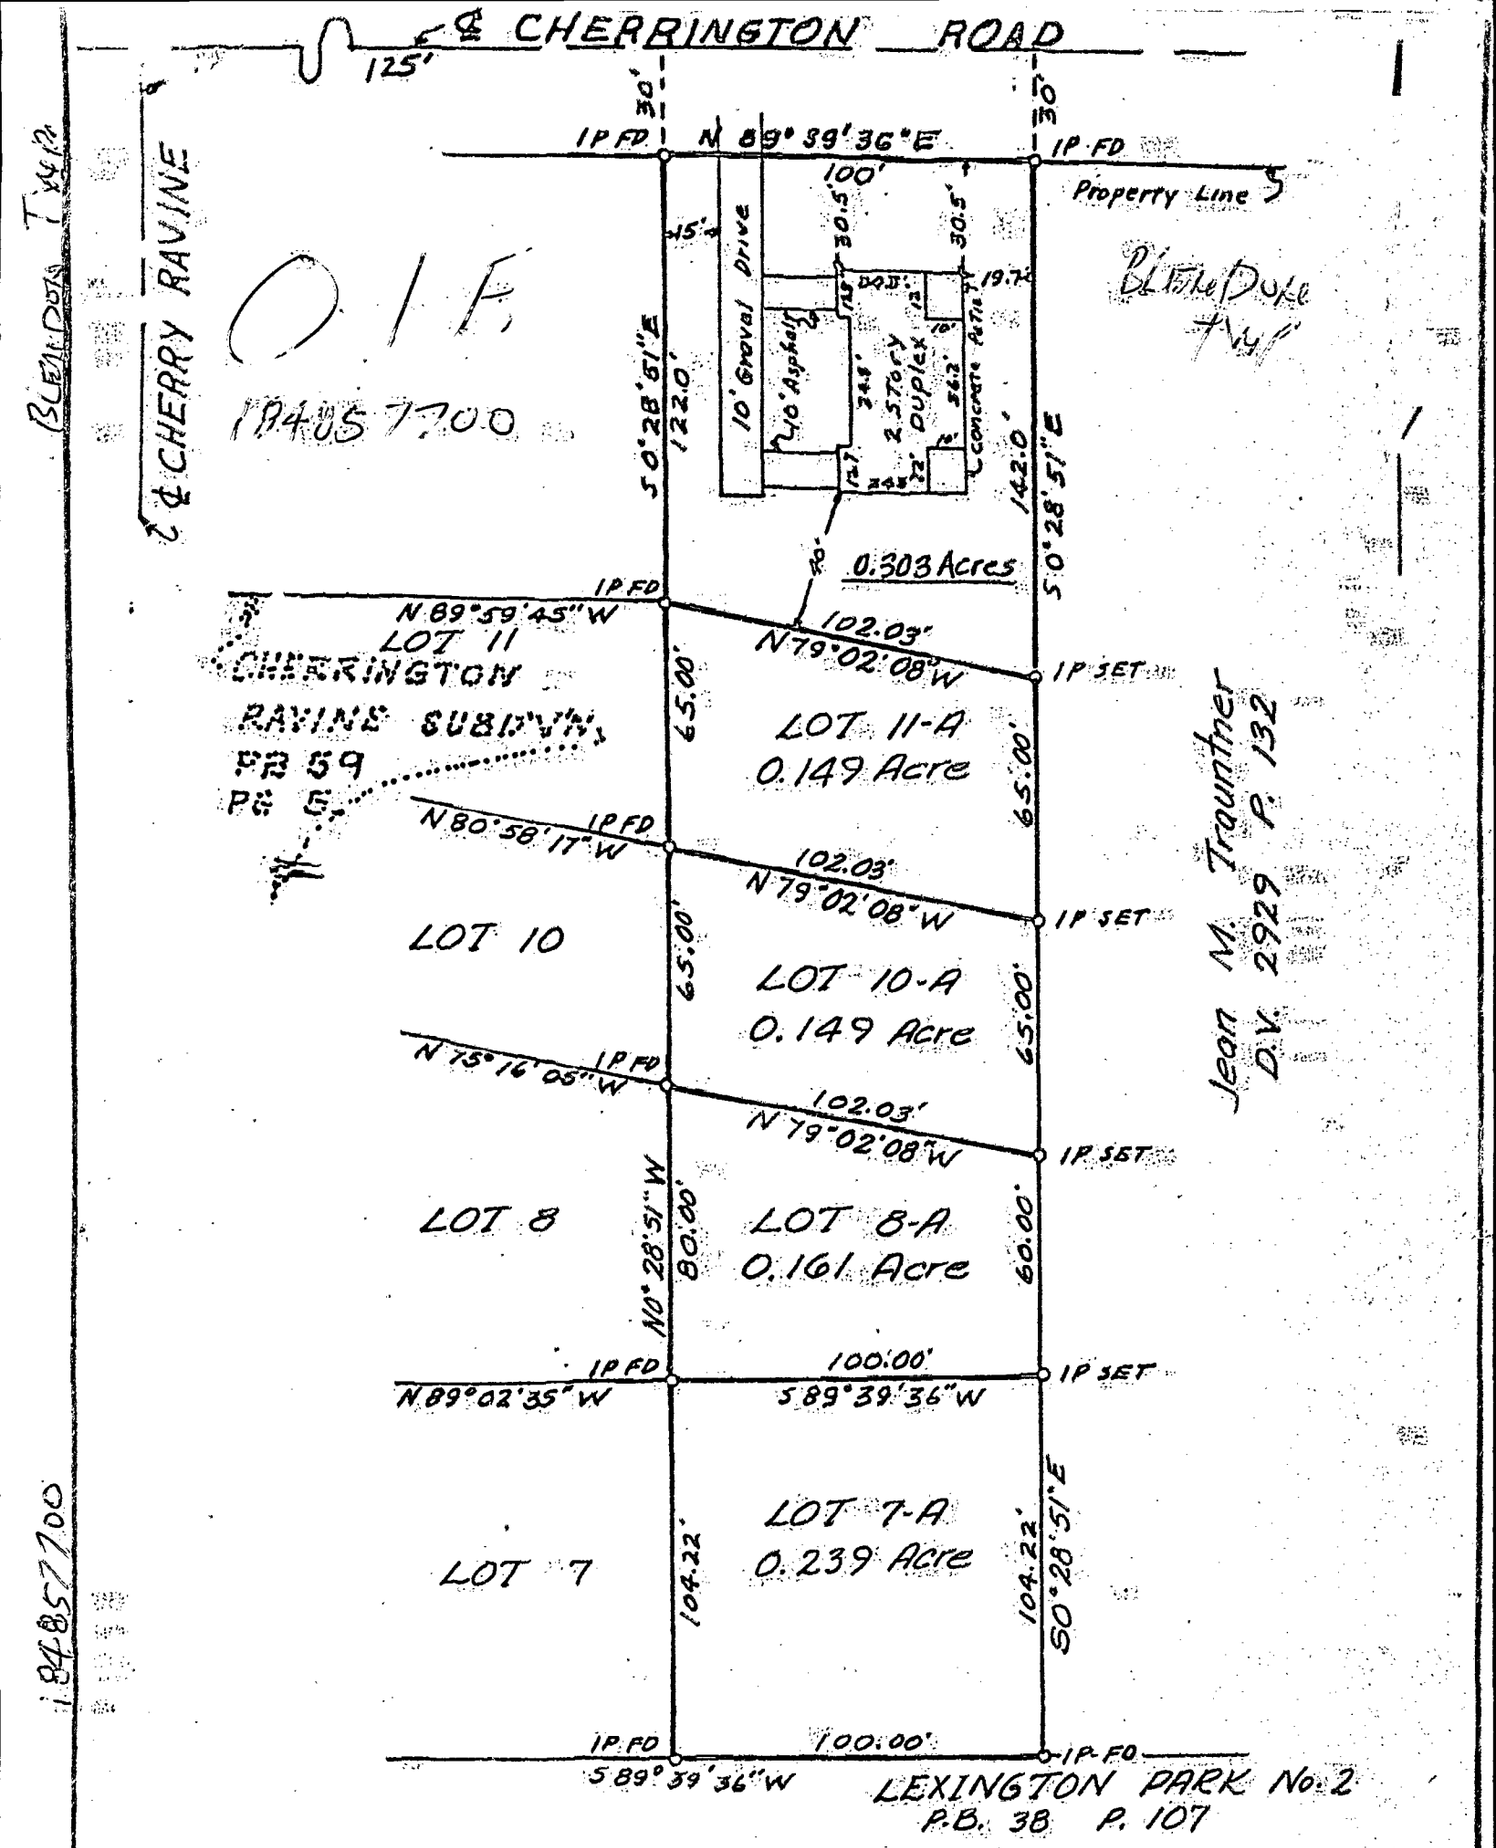

SUBDIVISON OF LOT #16 - UNRECORDED PLAT OF PASADENA ACRES, COUNTY OF FRANKLIN, CITY OF WESTERVILLE, STATE OF OHIO

for

GEORGE B CONNELL

Scale: 1" = 50'

THE JENNINGS-LAWRENCE CO.
Civil Engineers and Surveyors
555 Buttles Avenue
Columbus 15, Ohio

By Roy T. Underwood
Registered Surveyor

J-123