PARCEL 4

BASIS OF BEARING:
THE BEARINGS WERE TRANSFERRED BY A FIELD TRAVERSE ORIGINATING ON FRANKLIN COUNTY SURVEY CONTROL MOUNUMENT "FRANK85" AND ARE BASED ON THE OHIO STATE PLANE COORDINATE SYSTEM, SOUTH ZONE. THE BEARING FOR THE CENTERLINE OF COUNTY LINE ROAD FROM MONUMENT FCGS 3318 TO A RAILROAD SPIKE FOUND AT AN ANGLE POINT AT STATION 34+65.42 IS N86°31'35"W.

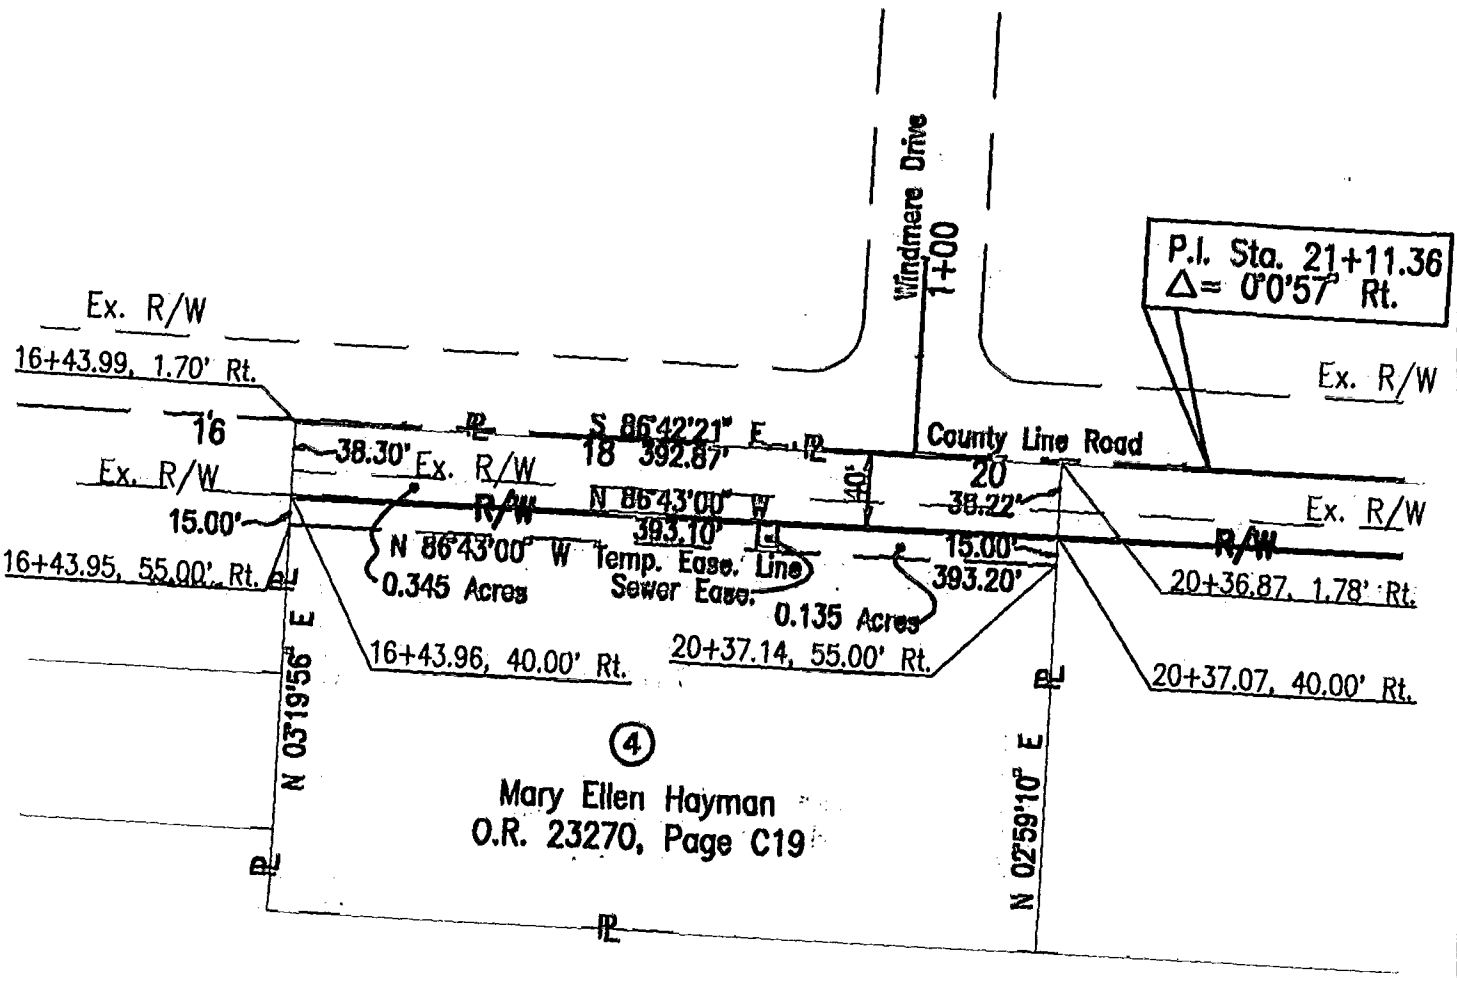

Situated in the State of Ohio, County of Franklin, City of Westerville, being in Section 2, Town 2 North, Range 17 West, United States Military Lands

0' 100' 200' 300'

Scale: 1" = 100' Date: November 1995

Prepared by:
STICKLEN-BELSHEIM & ASSOCIATES
1050 KINGSMILL PARKWAY
COLUMBUS, OHIO 43229
PHONE: (614) 885-5353

080-2488

Alden M. McGee, Professional Surveyor No. 5679

1-19-96
Date

BLEN DOC 185 167 750