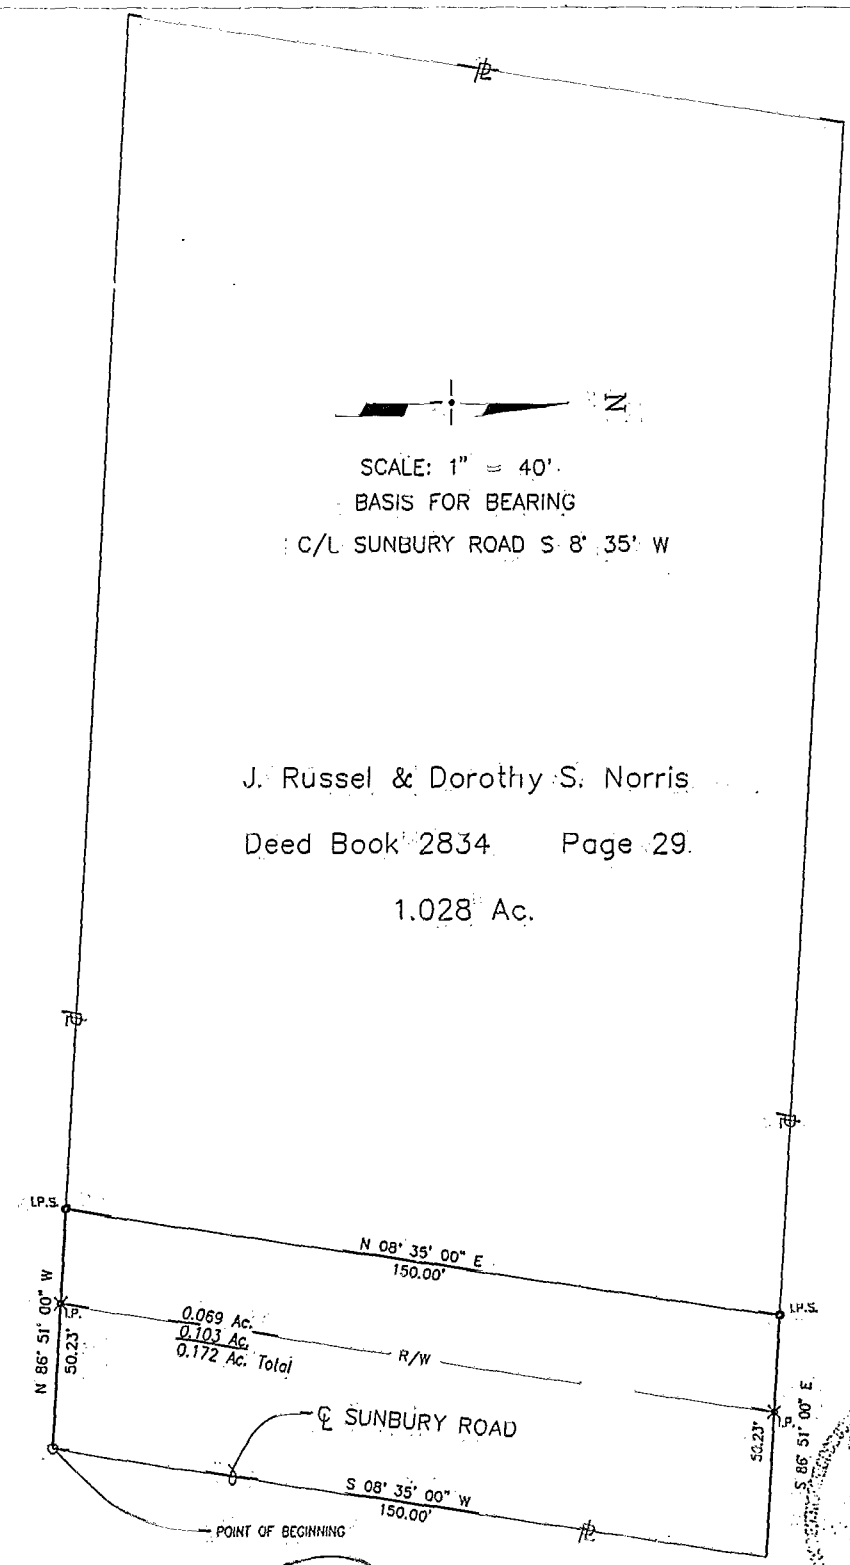

RRSF RAILROAD SPIKE FOUND

I.P.F. IRON PIN FOUND

I.P. IRON PIN CALL

I.P.S. IRON PIN PROPOSED

ROGER M. SMITH
OHIO REGISTERED SURVEYOR
S-6899

PROJECT SUNBURY ROAD		JOB NO. 9063100
SUBJECT PROPERTY PLAT		DATE 17 FEB 97
BY RMS	CHECKED RMS	SHEET NO. 1 OF 1

URS

URS CONSULTANTS
ARCHITECTS • ENGINEERS • PLANNERS

SMITH 1:1080 ...\9063100\PLATS\SHEETS\NORRIS.DWG 02/17/97 06:58 LTS: 30 PSLTS: 0

BLEND DCN 85 857900