EVANS MECHWART HAMBLETON & TILTON, INC.

CONSULTING ENGINEERS — SURVEYORS
GAHANNA, OHIO

SURVEY OF ACREAGE PARCELS

LOCATED IN S.W. QUARTER OF SECTION 5, QUARTER TOWNSHIP 2, TOWNSHIP 2, RANGE 16
UNITED STATES MILITARY LANDS
PLAIN TOWNSHIP, FRANKLIN COUNTY, OHIO

SCALE 1" = 100'

OCTOBER 11, 1973

O=IRON PIN

DEED BOOK 1205, PAGE 237
PLAT BOOK _____, PAGE _____

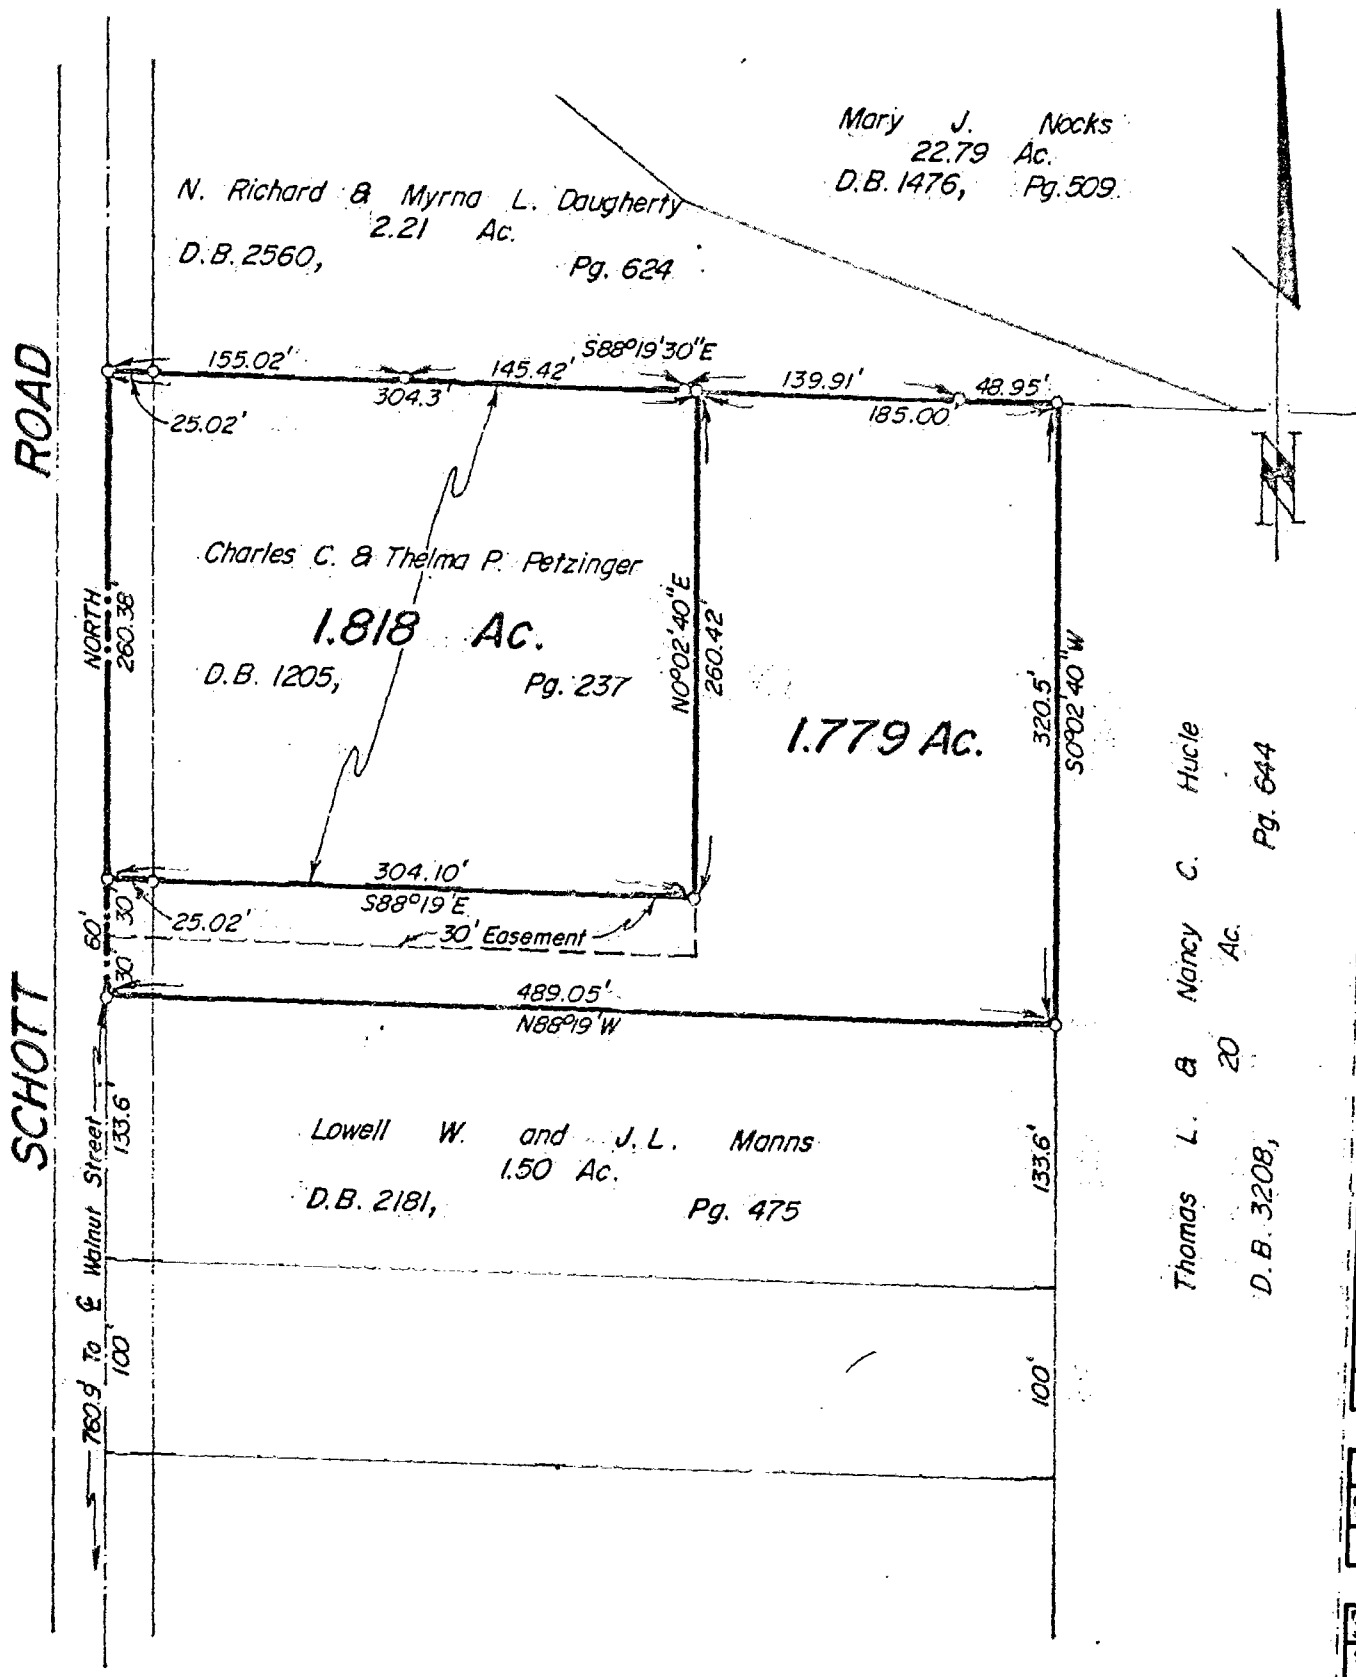

We hereby certify that the foregoing plat was prepared from an actual survey of the premises and shows the location of the boundaries.

18660 7100
18685 7100

EVANS MECHWART HAMBLETON & TILTON, INC.

BY M. H. Mechwart
Registered Surveyor No. 4072

6-145-1519-73-F1