SURVEY FOR
MOBILE SYSTEMS PARKS, INC.
LOCATION
PLAIN TOWNSHIP - FRANKLIN COUNTY
RANGE 16 - TOWNSHIP 2 - QTR. TWP. 1 - SECTION 2

Scale 1"= 100' Date 4-20-74 P.B. ____ P. ____ D.V. 3185 P. 220 Lot No. ____

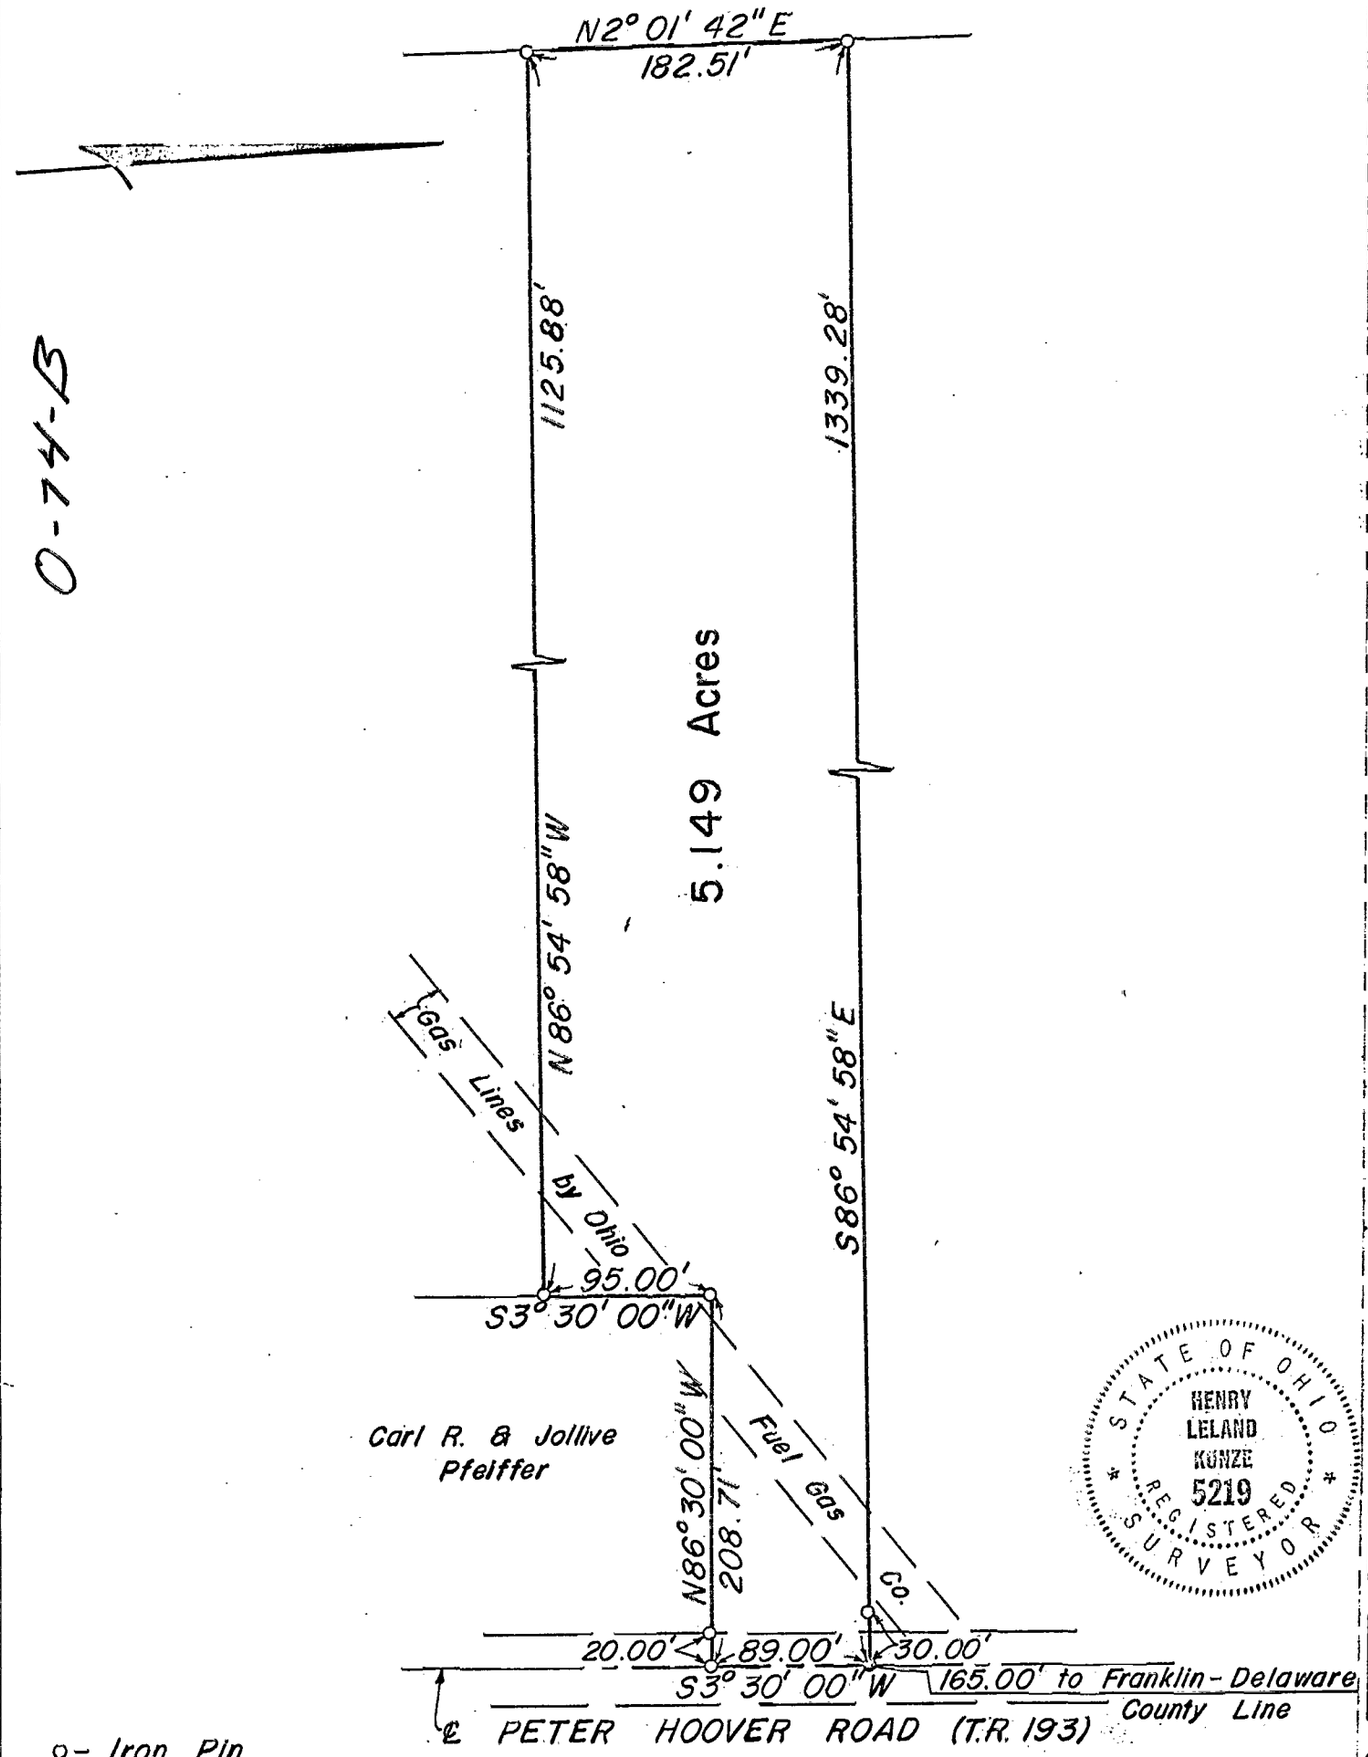

0-74-B

o- Iron Pin
o- Spike

I hereby certify that the foregoing drawing was prepared from an actual survey of the premises.

Drawn by M.E.K.

Henry L. Kunze
Registered Surveyor No. 5219

3520	120	078	112	M	WALNUT	17					19	74	07	42	030

188851 1725

KUNZE and ASSOCIATES, INC.
CIVIL ENGINEERS AND LAND SURVEYORS
6950 SUNBURY ROAD, WESTERVILLE, OHIO 43081