# ...UER, BOROWITZ & MERCHANT, INC.

CONSULTING ENGINEERS

2607½ NORTH HIGH STREET

COLUMBUS, OHIO 43202


(3 | 1)

## MAP SHOWING ACREAGE PARCELS OF LAND LOCATED SOUTH OF SCHROCK ROAD AND WEST OF STATE ROUTE 3, IN THE CITY OF WESTERVILLE, COUNTY OF FRANKLIN, STATE OF OHIO

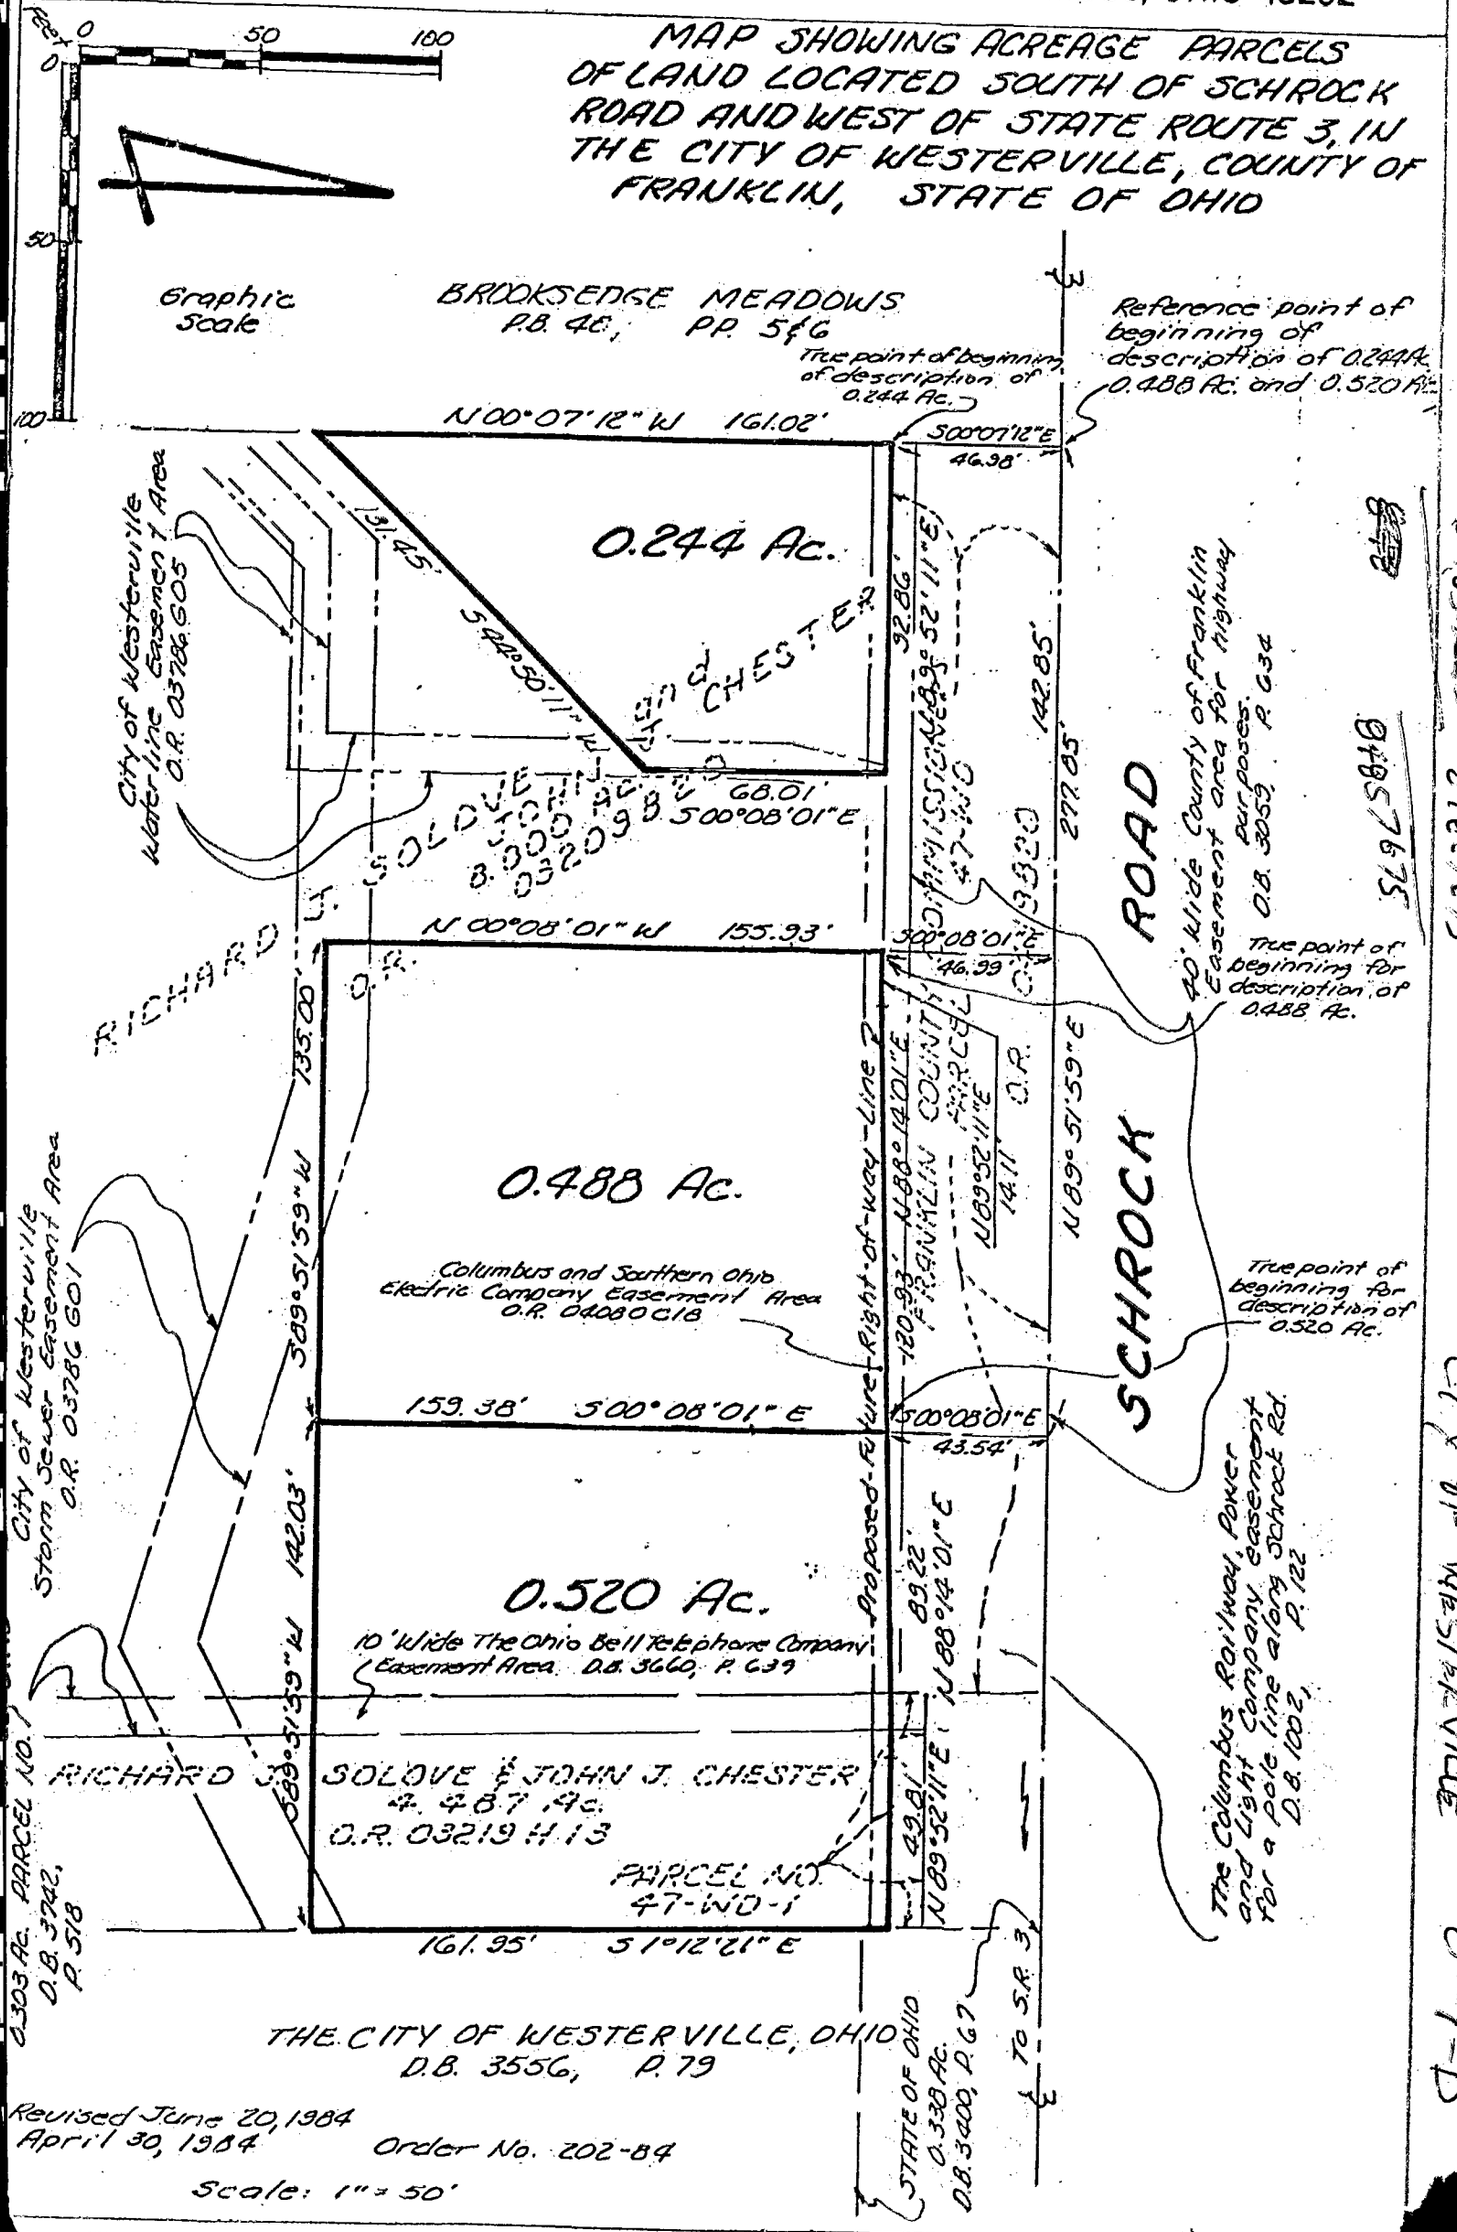


Revised June 20, 1984
April 30, 1984 Order No. 202-84

Scale: 1" = 50'