BAUER, BOROWITZ & MERCHANT, INC.
185357613 CONSULTING ENGINEERS M-204-BBB
2607½ NORTH HIGH STREET COLUMBUS, OHIO 43202

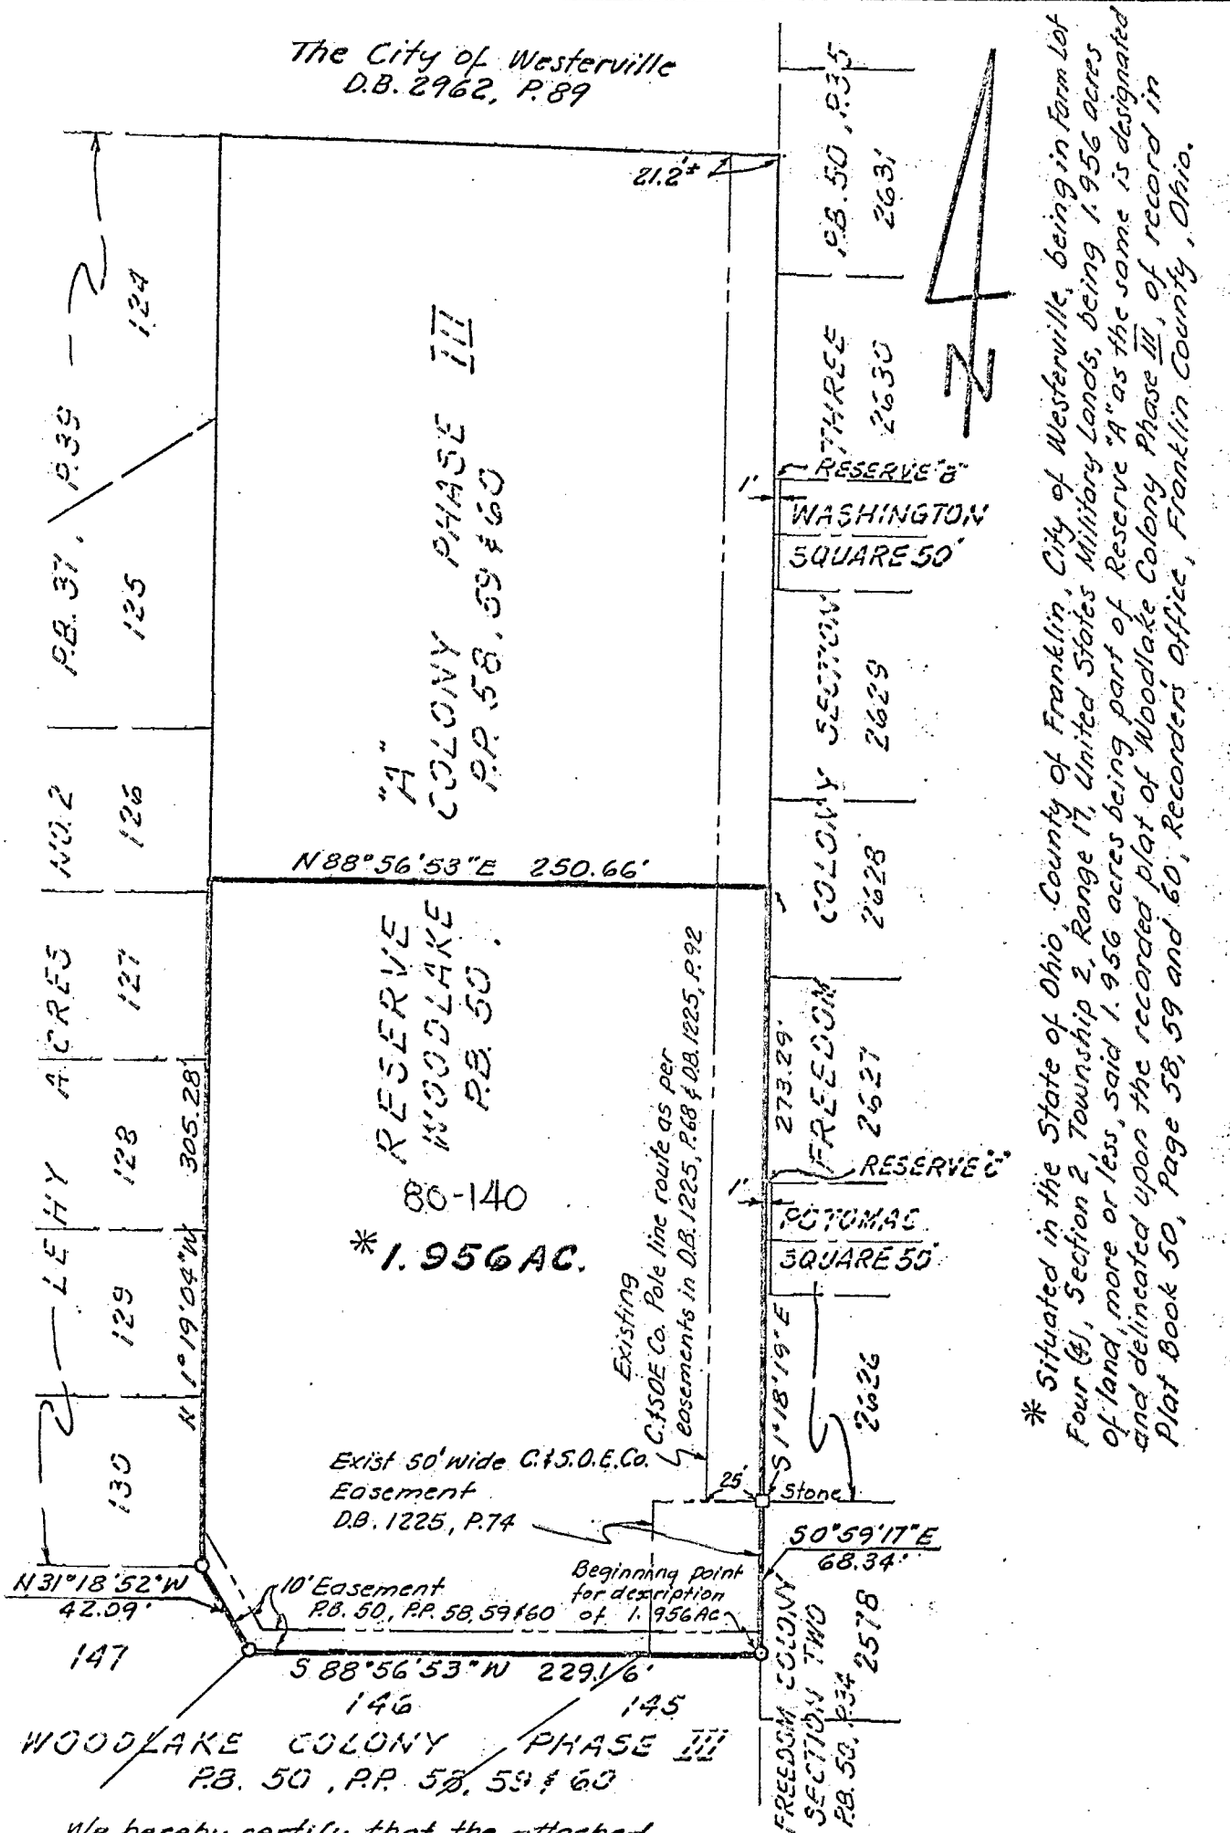

* Situated in the State of Ohio, County of Franklin, City of Westerville, being in Farm Lot Four (4), Section 2, Township 2, Range 17, United States Military Lands, being 1.956 acres of land, more or less, said 1.956 acres being part of Reserve "A" as the same is designated and delineated upon the recorded plat of Woodlake Colony Phase III, of record in Plat Book 50, Page 58, 59 and 60, Recorders Office, Franklin County, Ohio.

We hereby certify that the attached map was prepared from information obtained from an actual field survey of the premises by Bauer, Borowitz & Merchant, Inc. and that said map is correct.

BAUER, BOROWITZ & MERCHANT, INC.
CONSULTING ENGINEERS

By Felix R. Borowitz
Felix R. Borowitz
Registered Surveyor No. 5561

BOUNDARY MAP
OF 1.956 ACRES OF LAND NORTH OF SCHROCK ROAD AND WEST OF SOUTH SPRING ROAD IN THE CITY OF WESTERVILLE, FRANKLIN COUNTY, OHIO
(PART OF RESERVE "A" OF WOODLAKE COLONY PHASE III)

Scale: 1" = 80' March 26, 1980

Order No. 47-80

M-204-BBB