0-3-B

Sols-Wiley Tech Ctr

POMEROY AND ASSOCIATES, INC.

Consulting Engineers and Surveyors
6877 North High Street, Worthington, Ohio 43085
FAX (614)-885-2886 Phone (614)-885-2498

PLAT OF SURVEY – 1.151 ACRE, 0.073 ACRE, AND 0.165 ACRE TRACTS, CITY OF COLUMBUS, OHIO

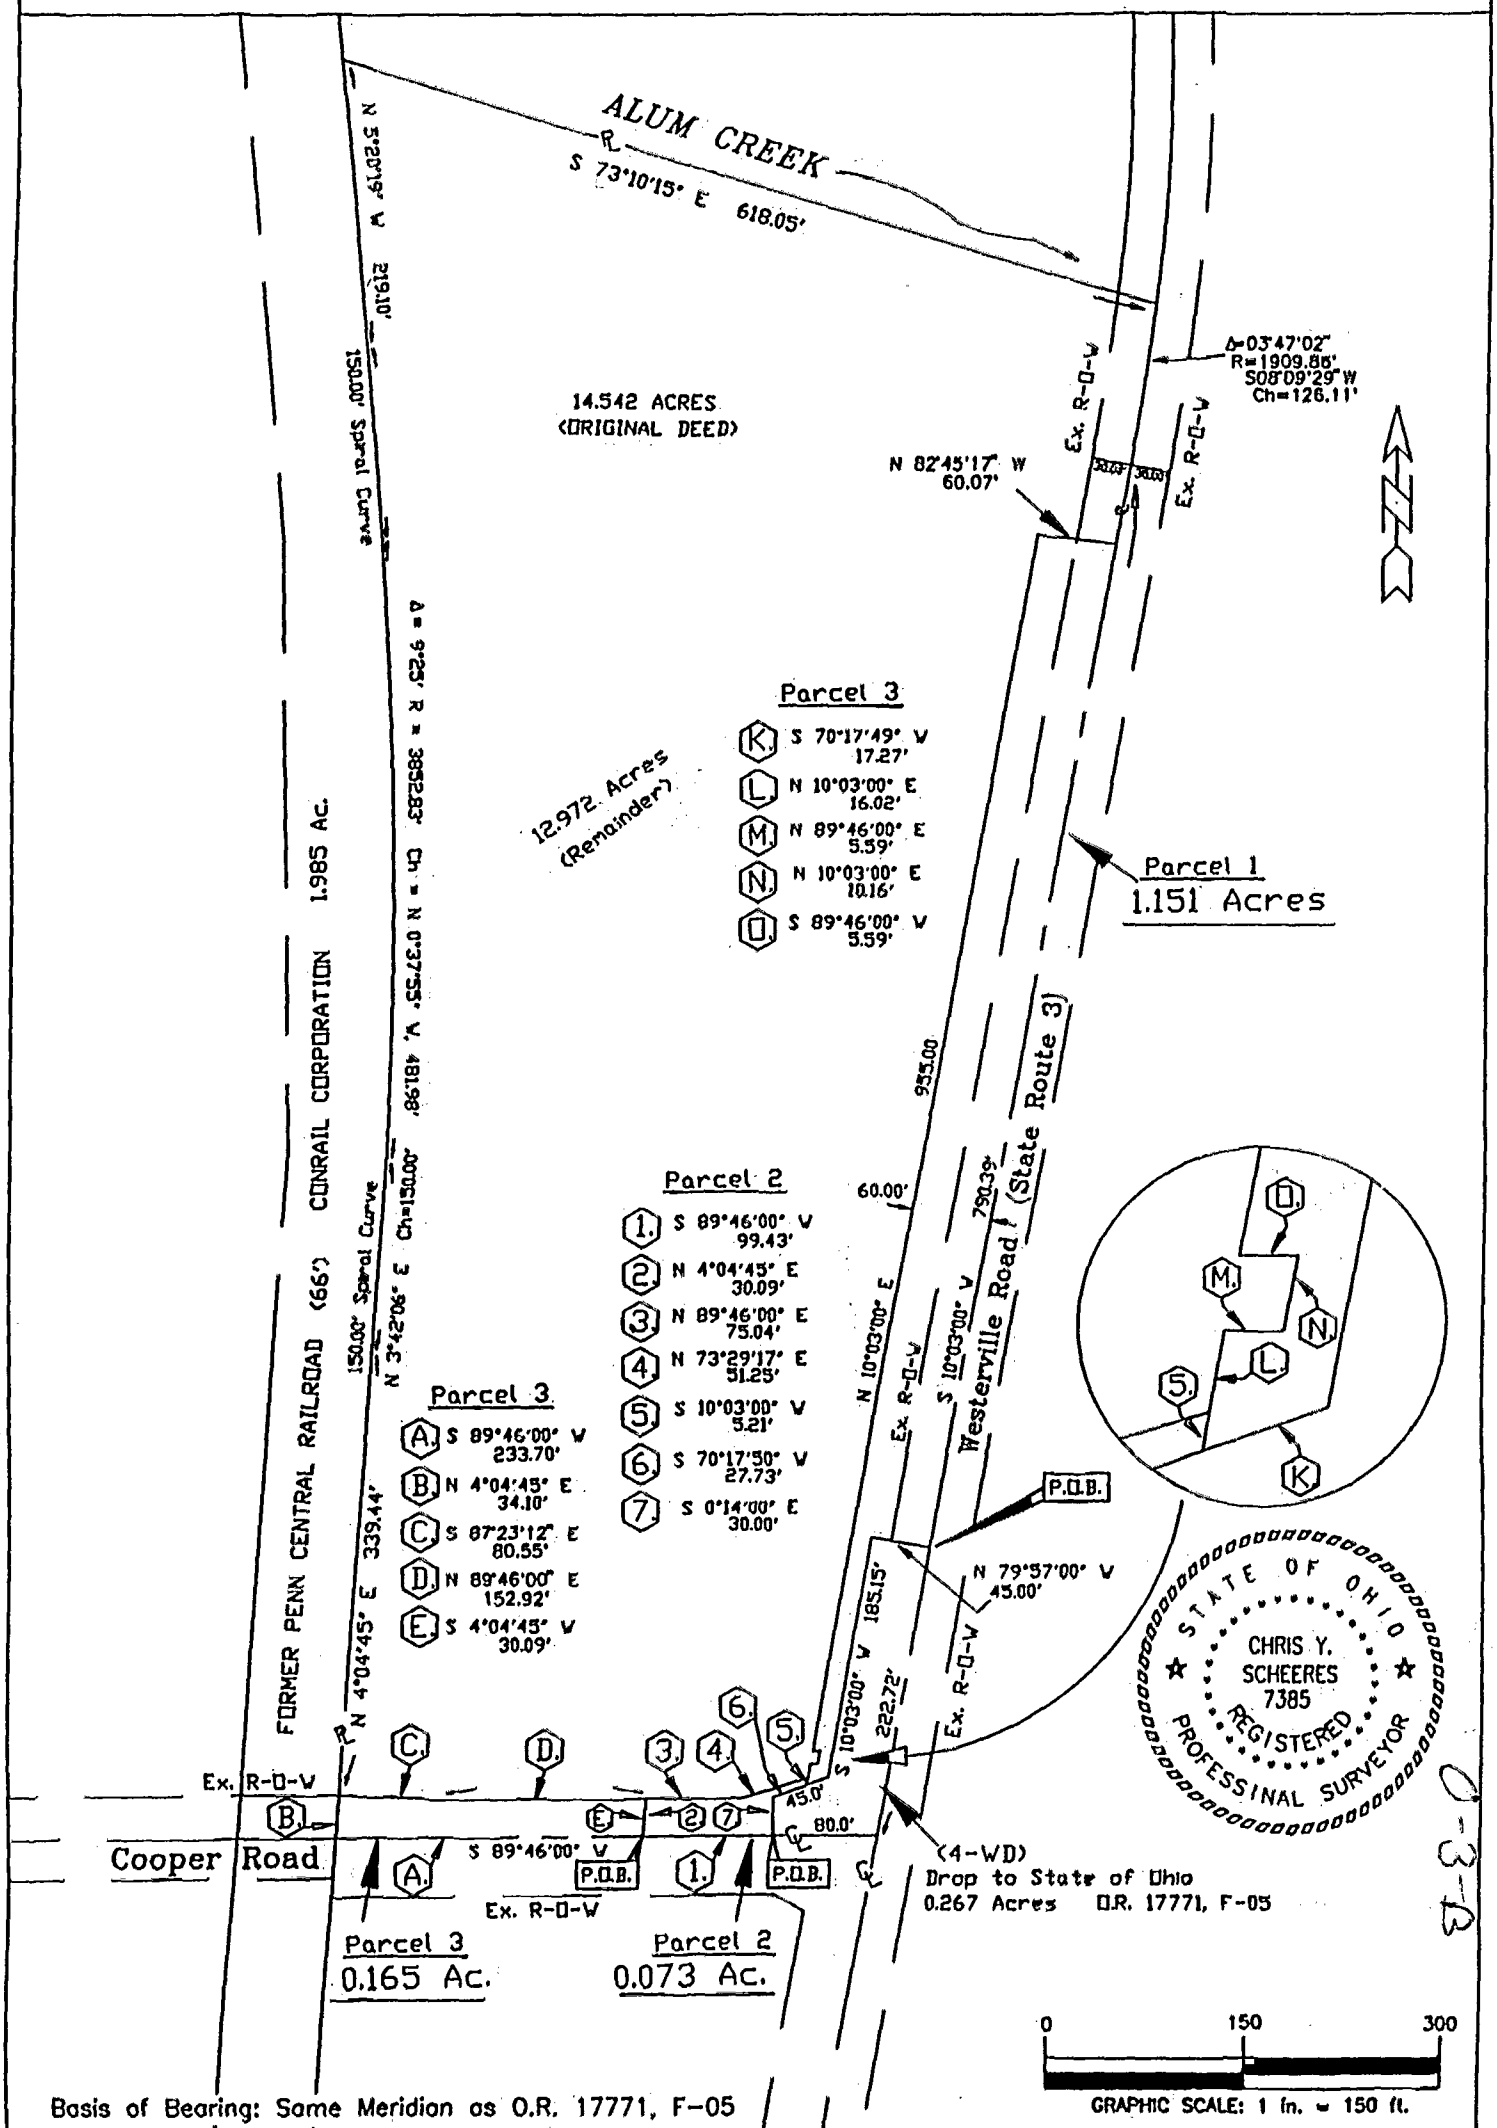

Basis of Bearing: Same Meridion as O.R. 17771, F-05

DRAWN	CHK'D.	Date:	By:
C.A.W.	C.Y.S.	7 Dec. 1999	Chris Y. Scheeres, P.S. Chris Y. Scheeres, P.S. Ohio Registered Surveyor No. 7385

0-3-B

8485760