SURVEY AND SPLIT OF 5.784 ACRE TRACT
FOR ERVIN E. and DARLENE M. CARSON

Situated in the West Half of the Northwest Quarter of Section 6, Quarter Township 2, Township 2, Range 16, United States Military Lands, Township of Plain, County of Franklin, State of Ohio.

SCALE 1" = 100 DATE 11-22-77 PLAT BOOK ____ PAGE ____ DEED BOOK 2752 PAGE 558 LOT NO. ____

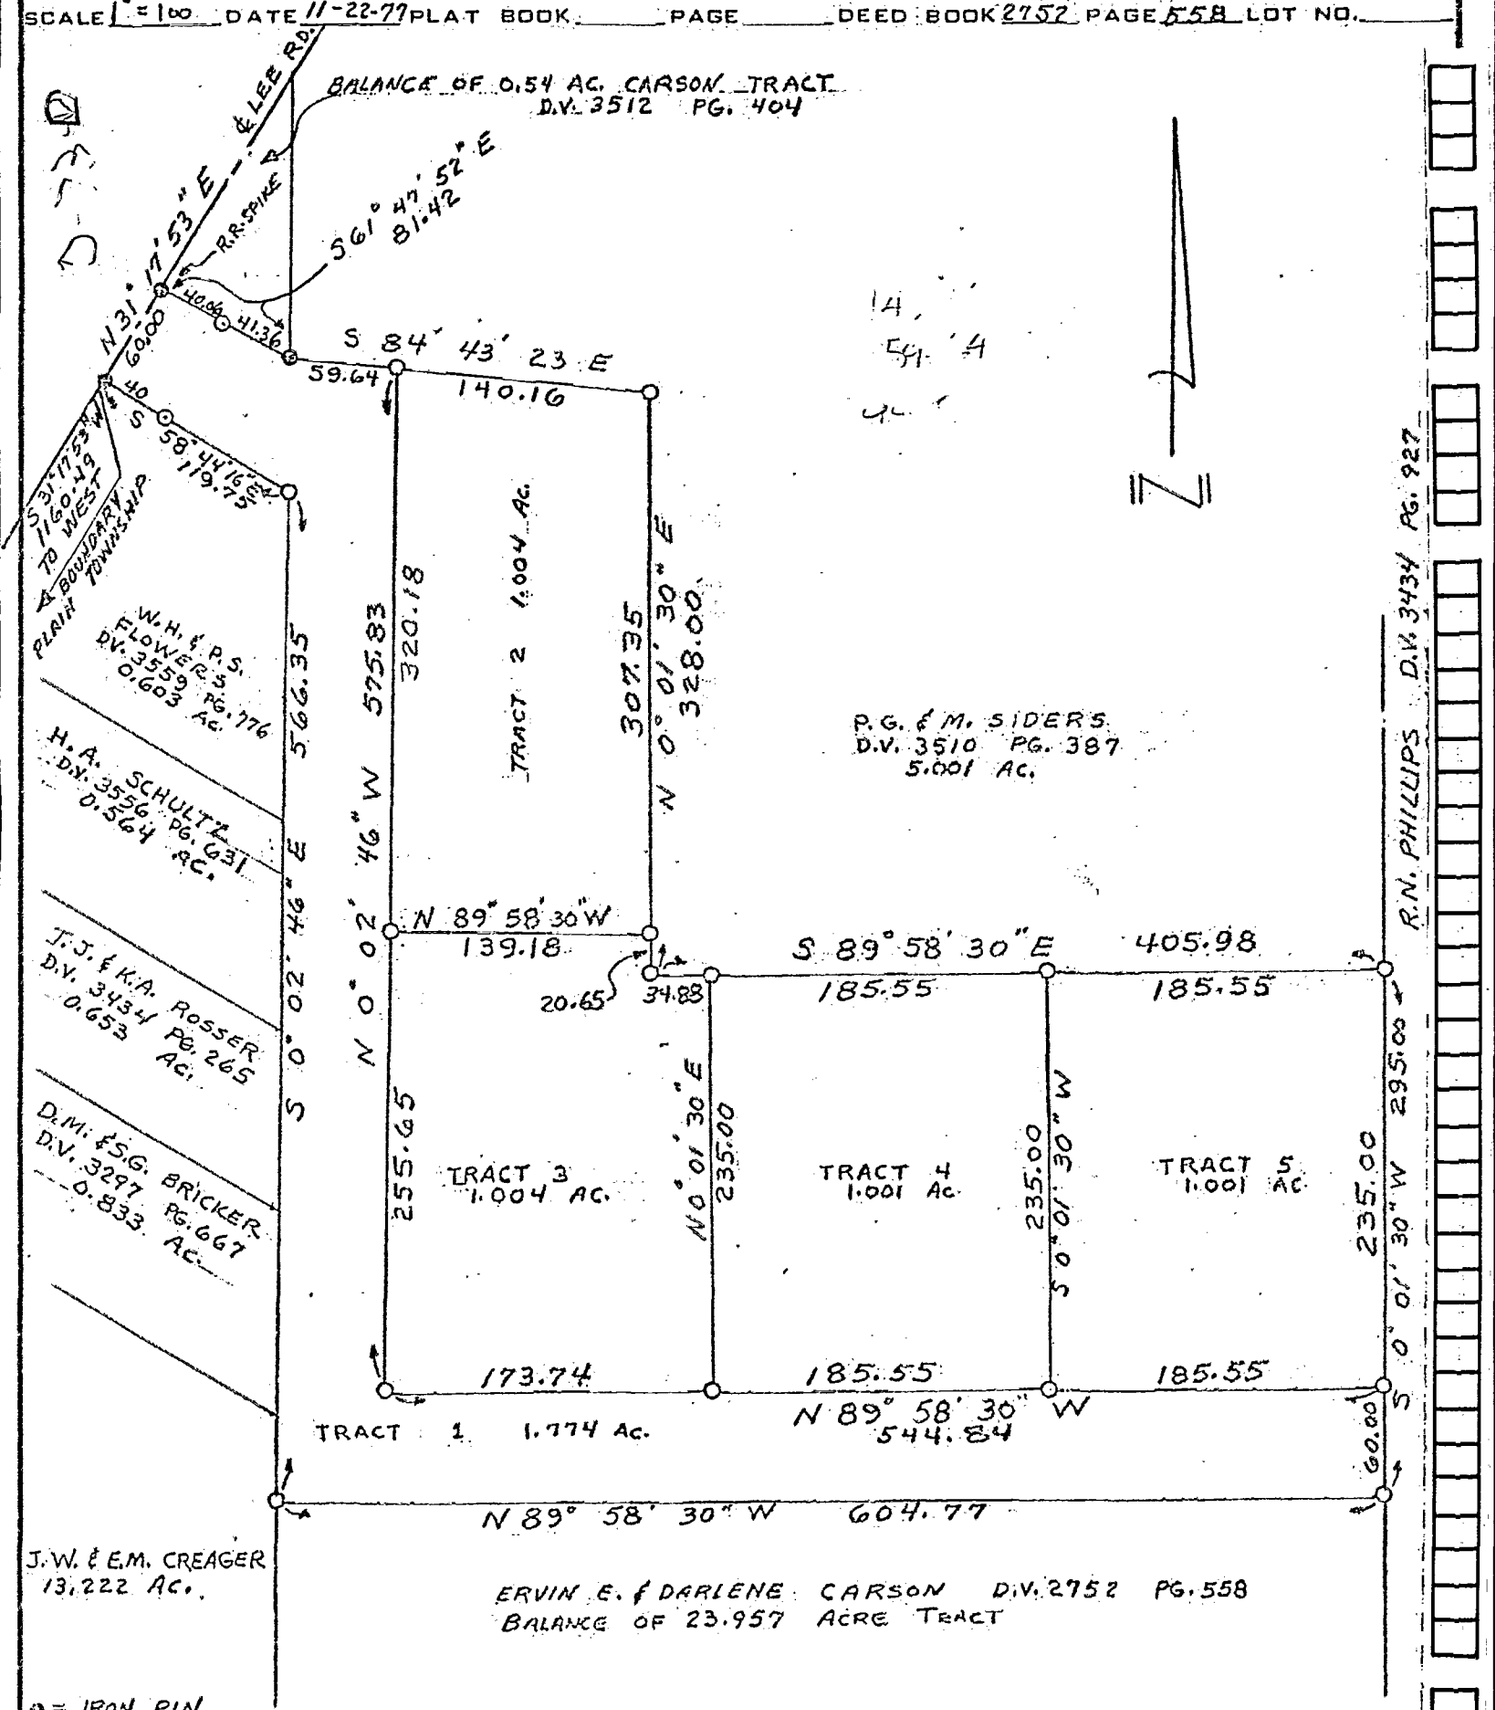

● = IRON PIN
○ = IRON PIPE

I hereby certify that the foregoing drawing was prepared from an actual survey of the premises and correctly shows the location of the boundries.

James B. Uhlenhake
REGISTERED SURVEYOR NO. 5628

DRAWN BY JBU

18685 1675

HERGATT & ASSOCIATES
Civil Engineers and Land Surveyors
6792 Chandler Drive - Westerville, Ohio 43081