MYERS SURVEYING CO.

2700 East Main Street, Columbus 9 (Bexley), Ohio

O-14

SURVEY OF A 30.317 ACRE TRACT, S.E. QUARTER OF SECTION 8, TOWNSHIP 2 NORTH, RANGE 16 WEST, U.S. MILITARY LANDS, PLAIN TOWNSHIP, FRANKLIN COUNTY, OHIO.

FOR

MARVIN C. YERKE

P.B. Page
Scale 1" = 200'

Franklin Co. Rec.
7-13-65

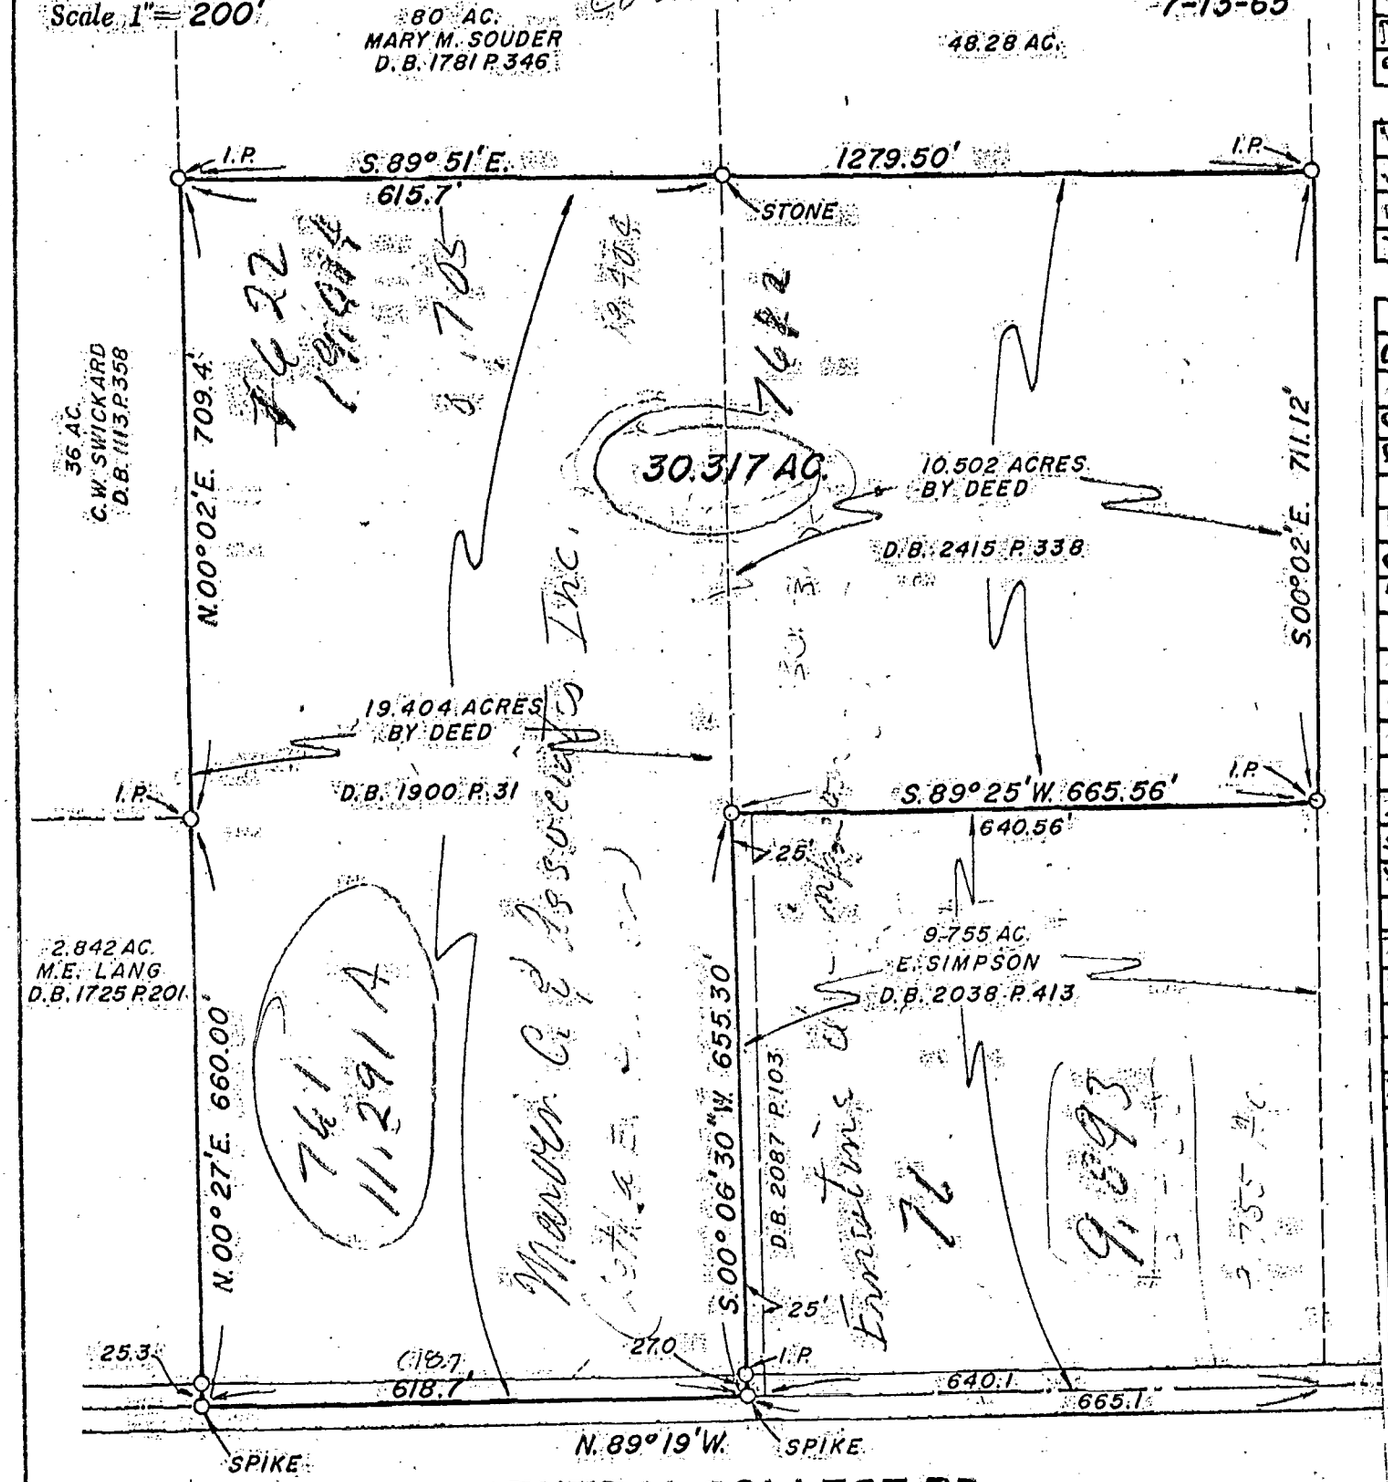

CENTRAL COLLEGE RD.

We hereby certify that the foregoing plat was prepared from an actual survey of the premises. No side line of principal building is less than dimension shown. Iron pins not set unless indicated thus —0—. For Mortgage Loan & Title Insurance purposes only.

MYERS SURVEYING CO.

BY C. W. Myers Jr.
Registered Surveyor

D 1 2 0 C O L L E G E R O A D 1 9 6 5 0 7 4 7 0 2 3