EVANS MECHWART HAMBLETON & TILTON, INC.

CONSULTING ENGINEERS — SURVEYORS
GAHANNA, OHIO

SURVEY OF ACREAGE PARCELS

Located in S.W. Quarter Section 10, Township 2, Range 16
United States Military Lands
Plain Township, Franklin County, Ohio

SCALE 1" = 100'

November 14, 1969
o = Iron Pin
Revised November 26, 1969

DEED BOOK _____, PAGE ____
PLAT BOOK _____, PAGE ____

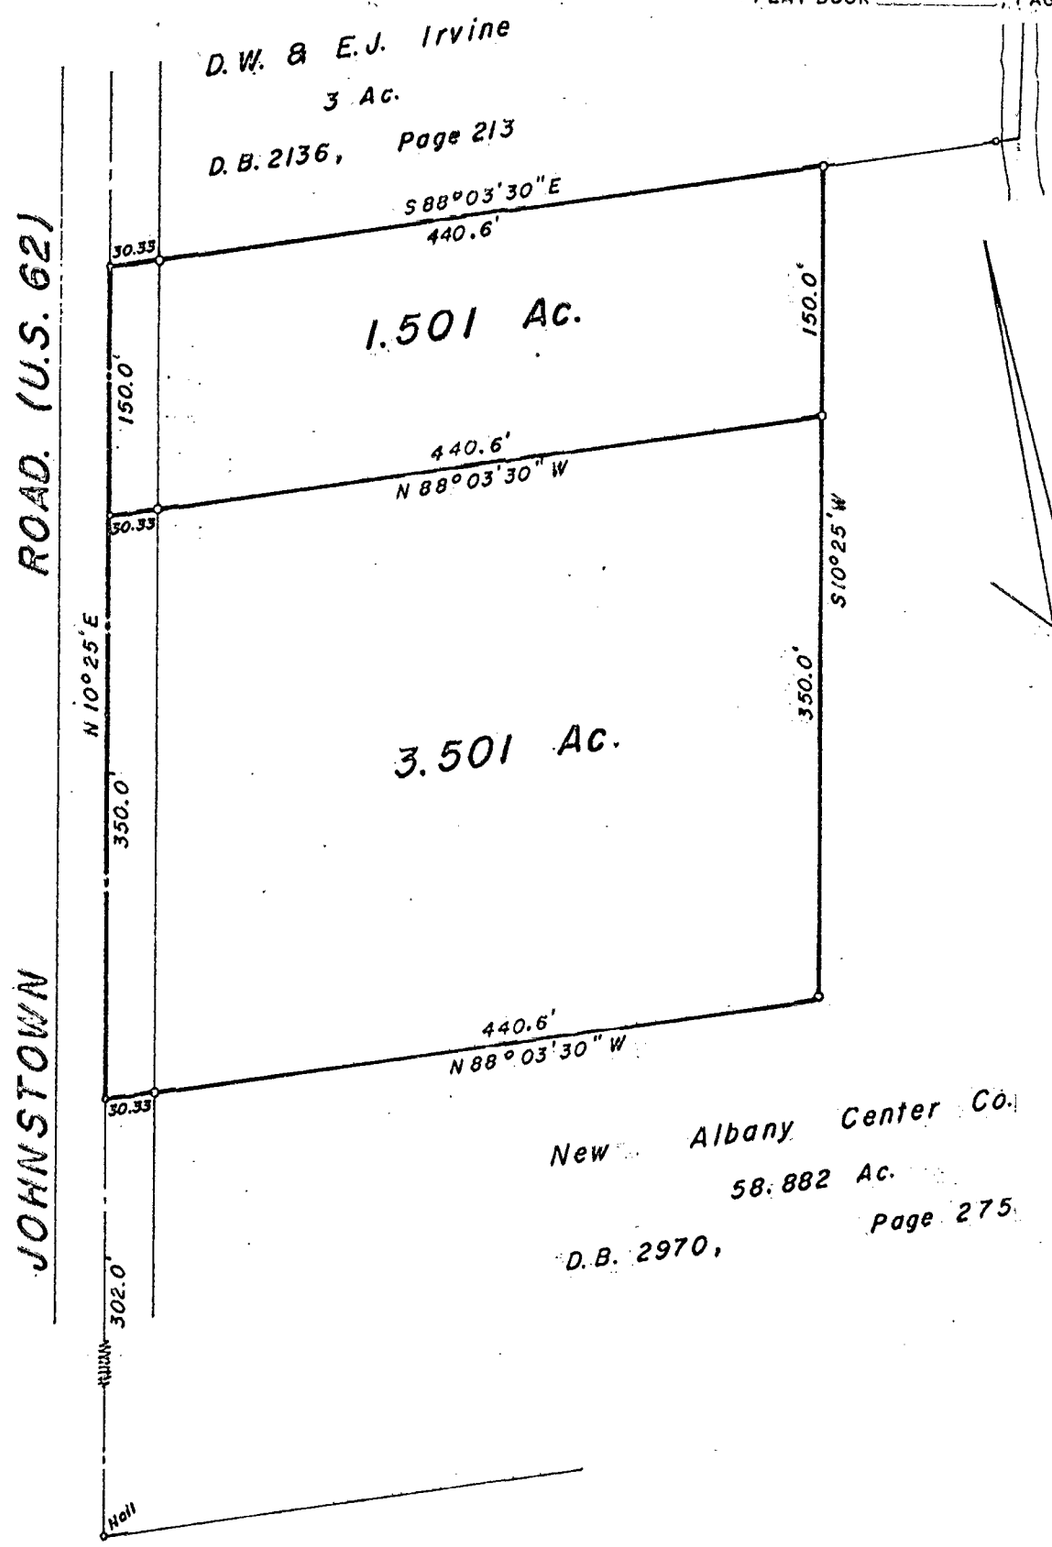

We hereby certify that the foregoing plat was prepared from an actual survey of the premises and shows the location of the boundaries.

EVANS MECHWART HAMBLETON & TILTON, INC.

BY E. E. Madeley
Registered Surveyor No. 4968

7-181-2010 69 EI

18885 7650