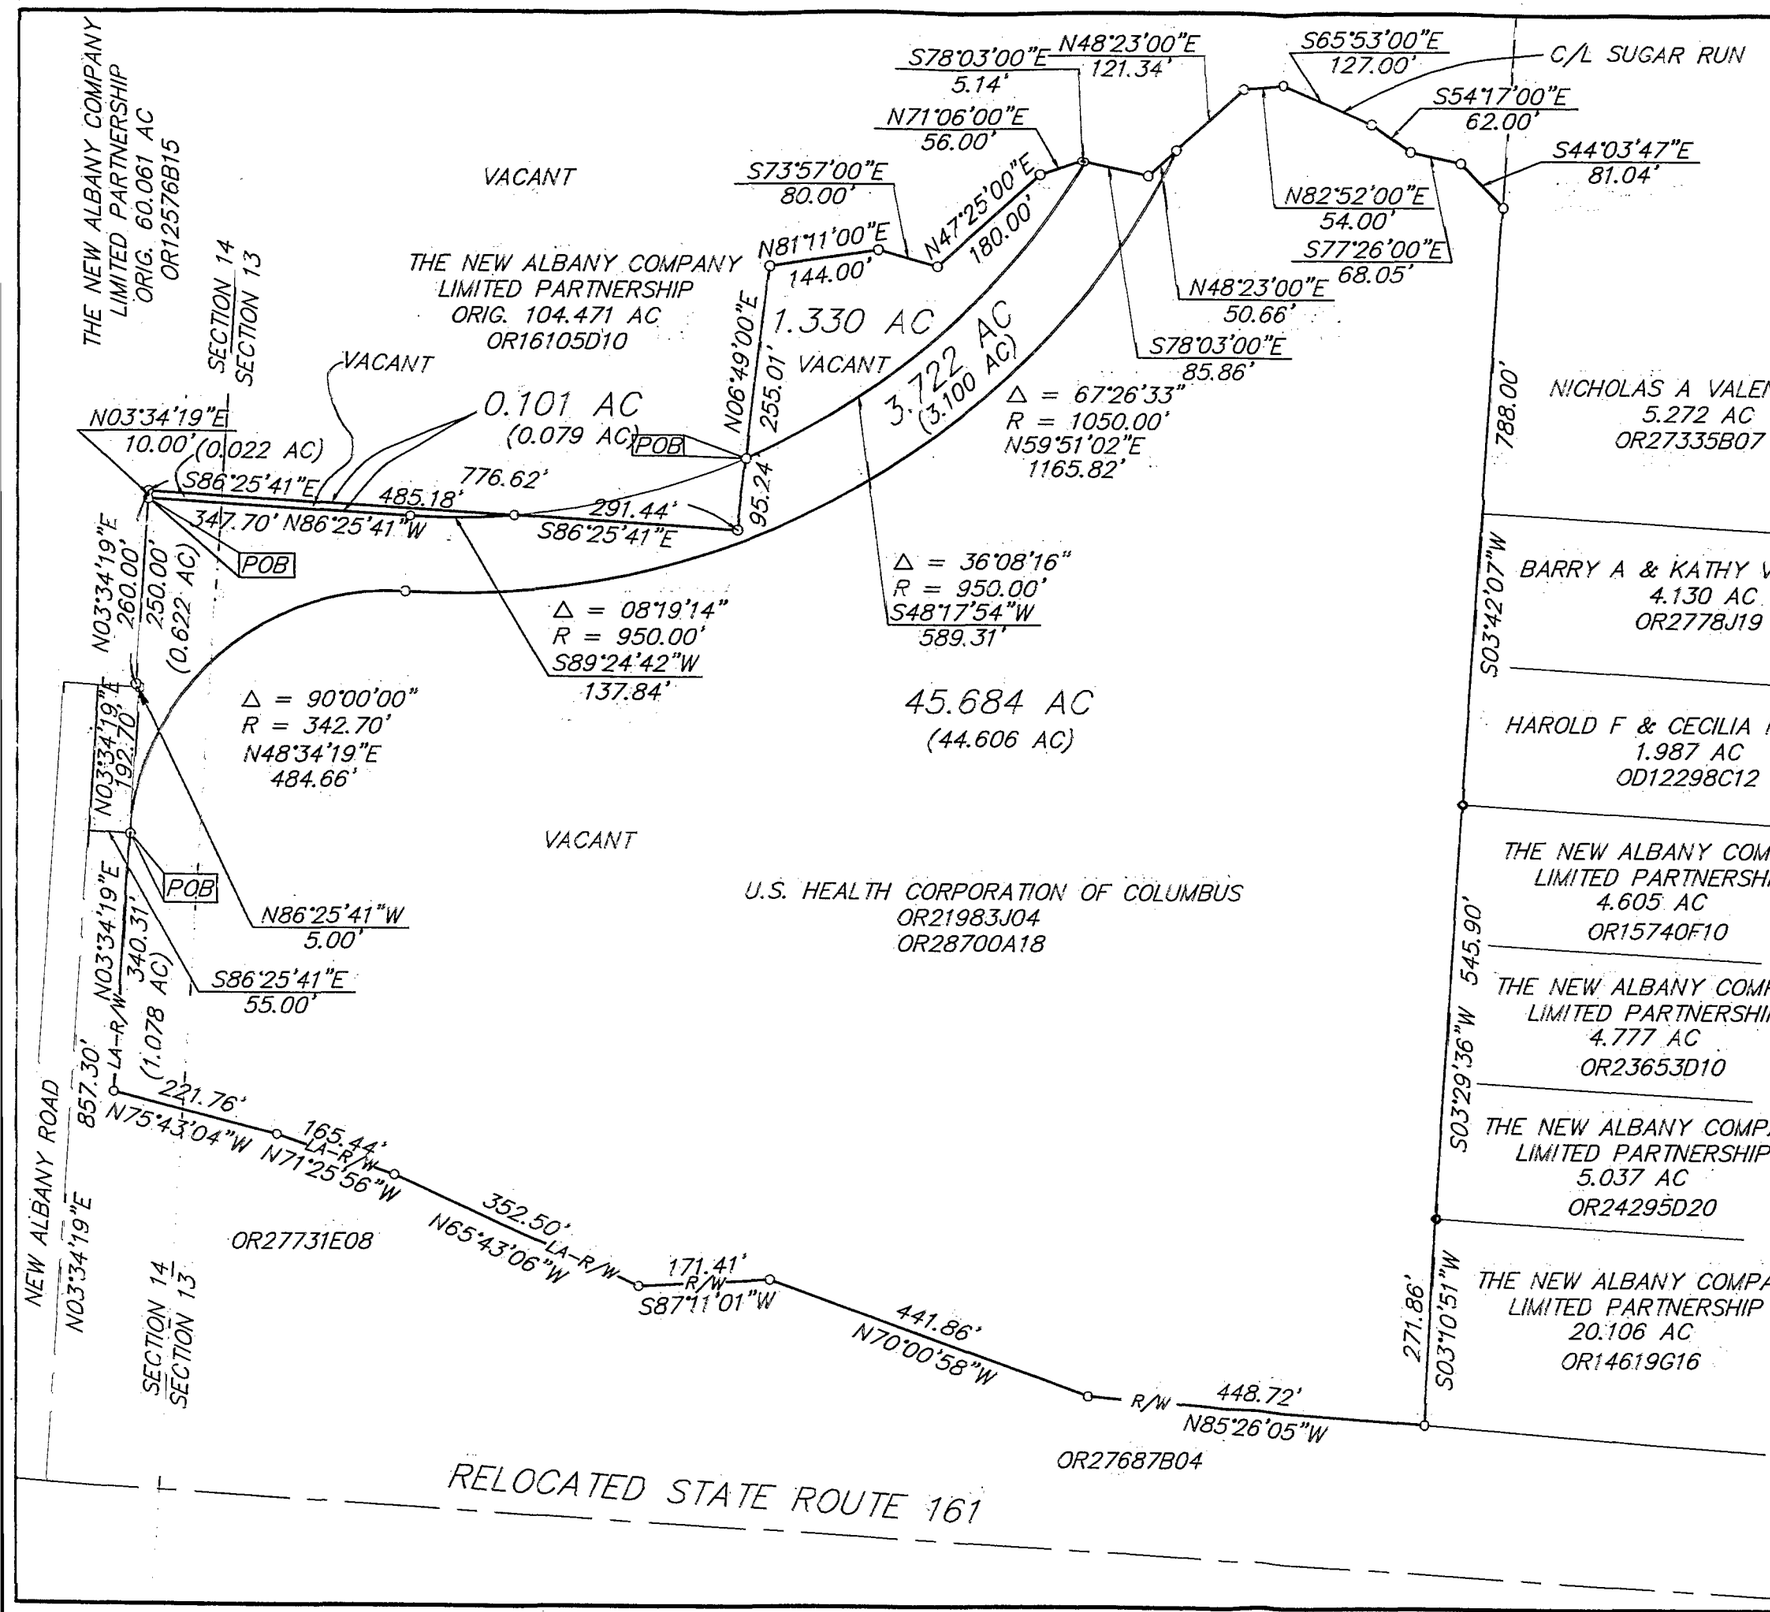

SCALE 1" = 200'

EMH&T INC.
CONSULTING ENGINEERS & SURVEYORS
GAHANNA, OHIO 43230

DECEMBER 5, 1997

SURVEY OF ACREAGE PARCELS
SEC 13 & 14 QTR TWP 2 TWP 2 RNG 16 USML
CITY OF COLUMBUS, FRANKLIN COUNTY, OHIO