EMH&T INC.
CONSULTING ENGINEERS & SURVEYORS
DAHANNA, OHIO 43230

SURVEY OF RESERVE "CC" AND PART OF RESERVE "GG"
SUNBURY WOODS CENTER PHASE TWO

BLENDON TOWNSHIP, FRANKLIN COUNTY, OHIO

85 607 575
85 357 575

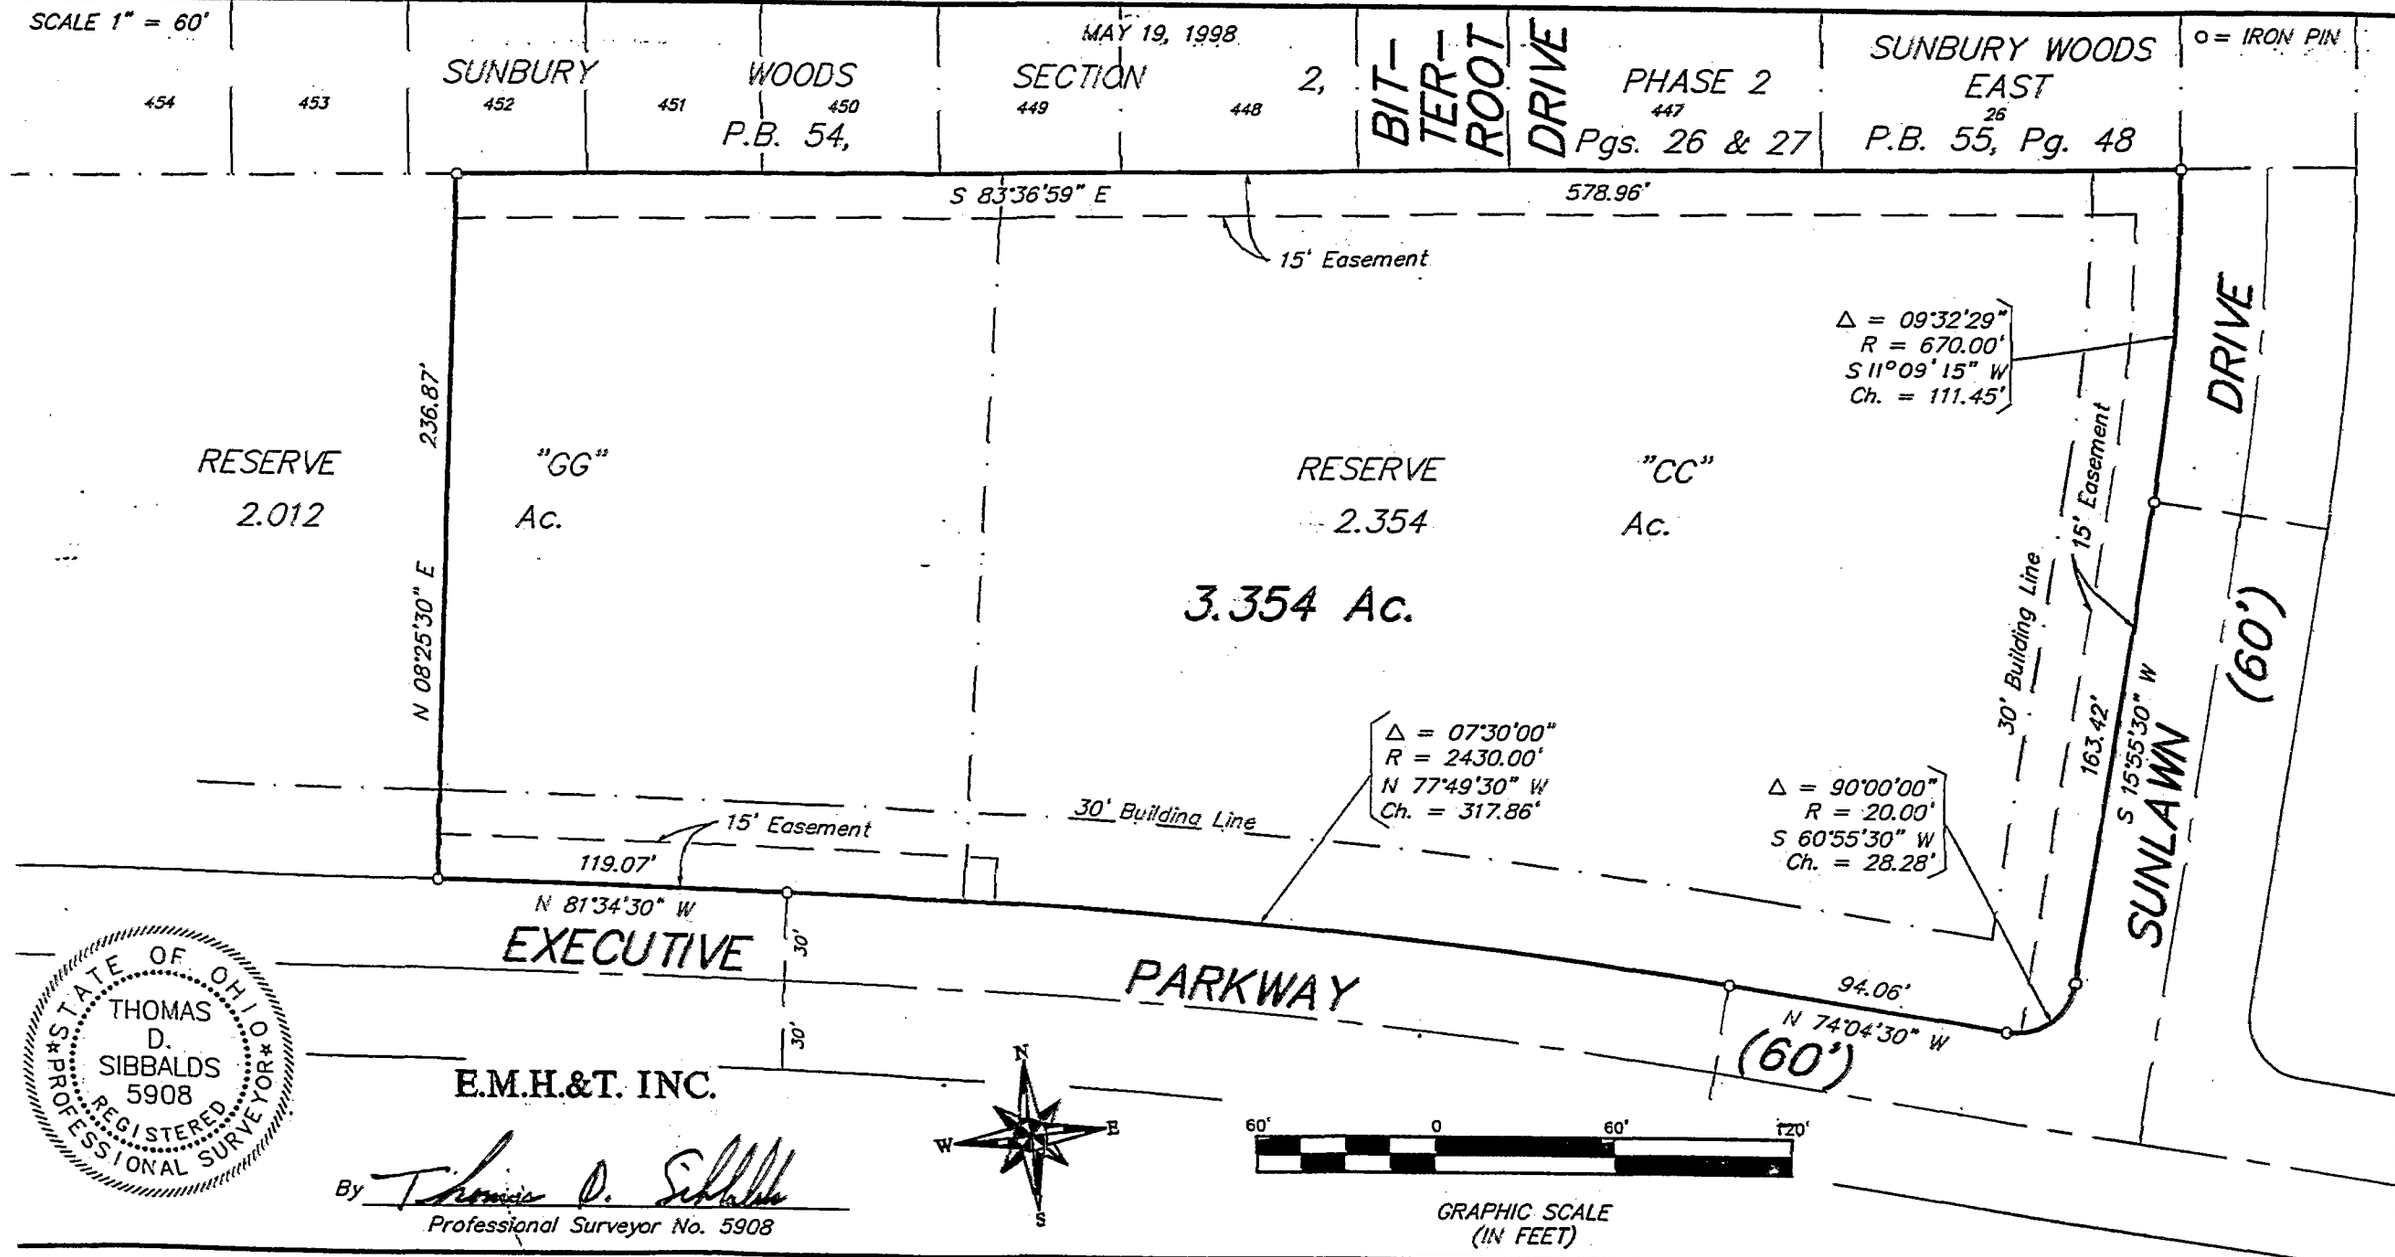

STATE OF OHIO
THOMAS D. SIBBALDS 5908
REGISTERED PROFESSIONAL SURVEYOR

E.M.H.&T. INC.

By Thomas D. Sibbalds
Professional Surveyor No. 5908

SOLOVE

Q:\PROJECT\19980649\DWG\80649BV.dwg