84607525

9-3-H

COLS. WESTERVILLE
C-3-+

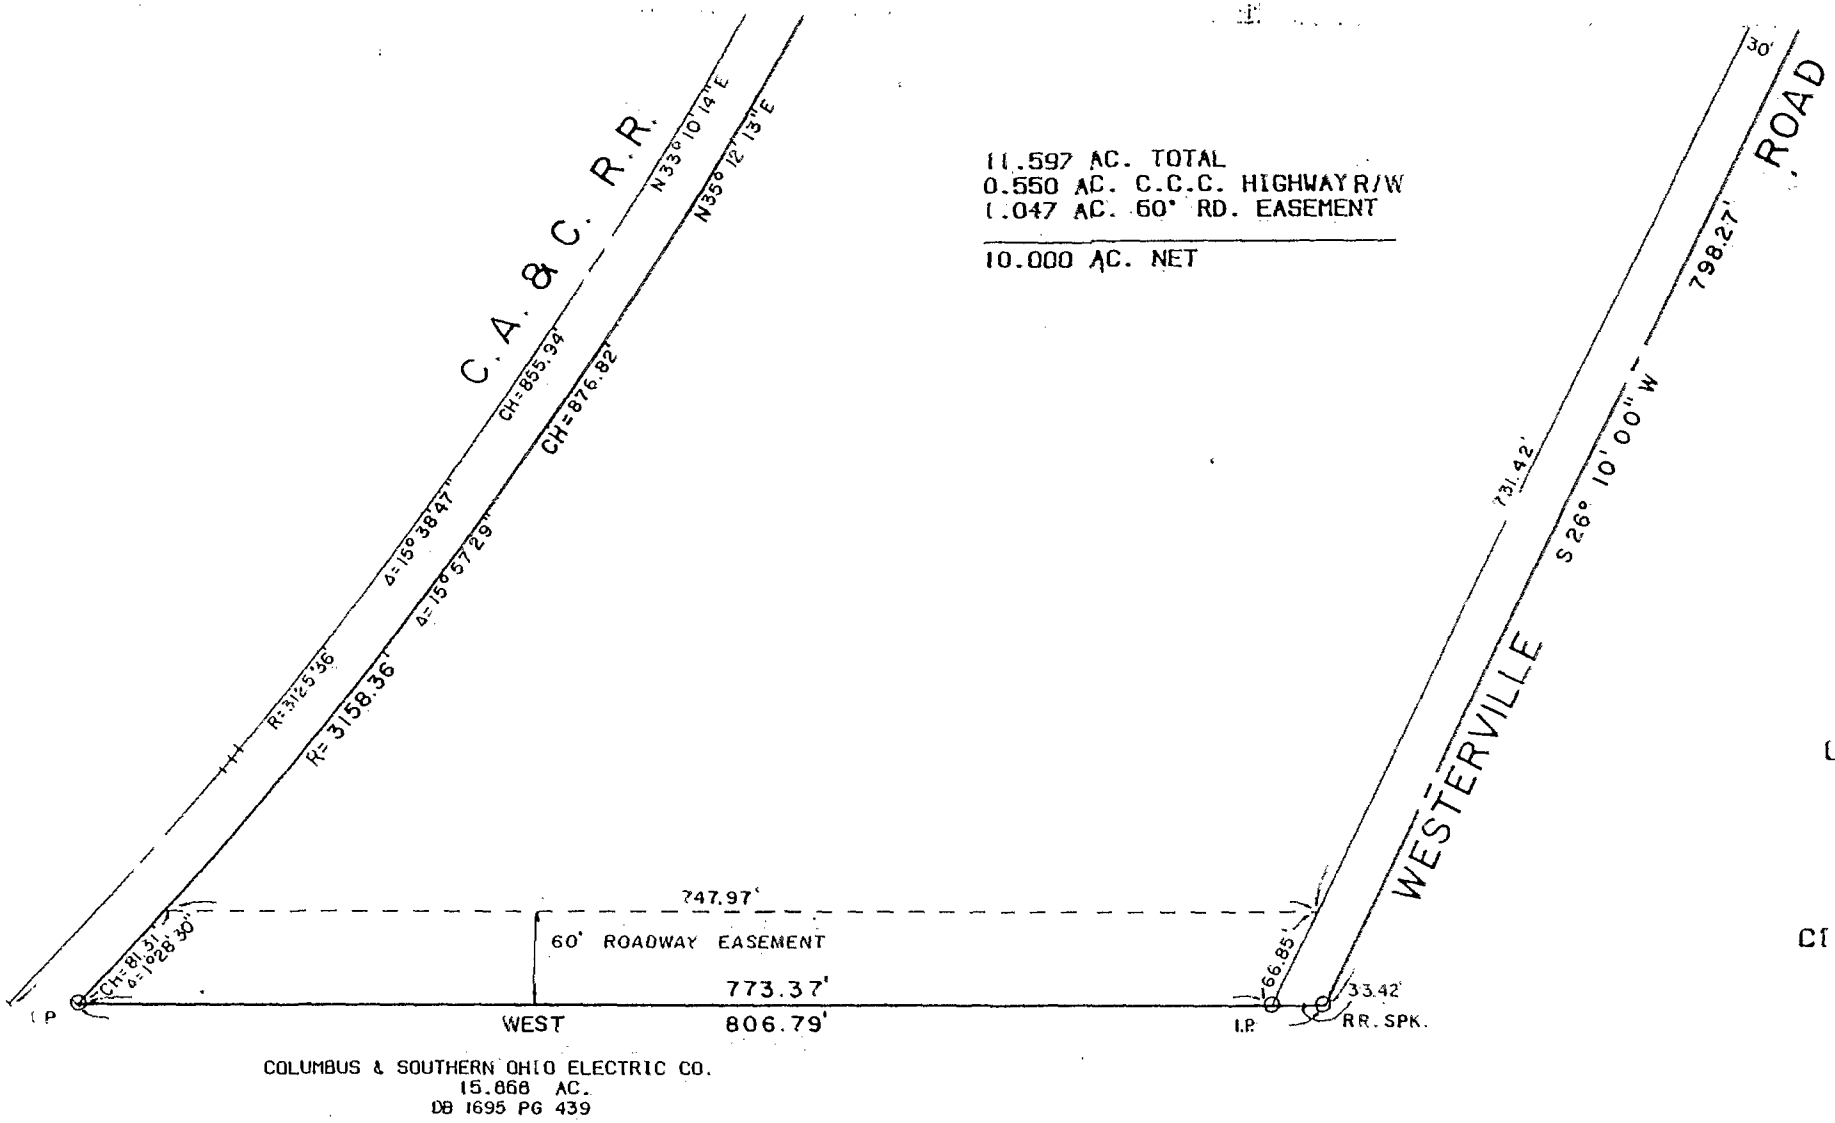

11.597 AC. TOTAL
0.550 AC. C.C.C. HIGHWAY R/W
1.047 AC. 60' RD. EASEMENT

10.000 AC. NET

SURVEY OF 11.597 ACRE TRACT

LOCATED IN PART OF LOT 7, SECTION 3,

TOWNSHIP 2, RANGE 17

UNITED STATES MILITARY LANDS

CITY OF COLUMBUS, FRANKLIN COUNTY, OHIO

SCALE : 1" = 100' OCT., 1987

PREPARED BY:

R. P. ZANDE & ASSOCIATES, LTD.

Larry W. Pennington 10-13-87

REGISTERED SURVEYOR NO. 6096

STATE OF OHIO
LARRY W. PENNINGTON
6096
REGISTERED SURVEYOR

H-E-C