SURVEY OF ACREAGE PARCELS
Located In Virginia Military Survey No. 2544
Village Of Dublin, Franklin County, Ohio

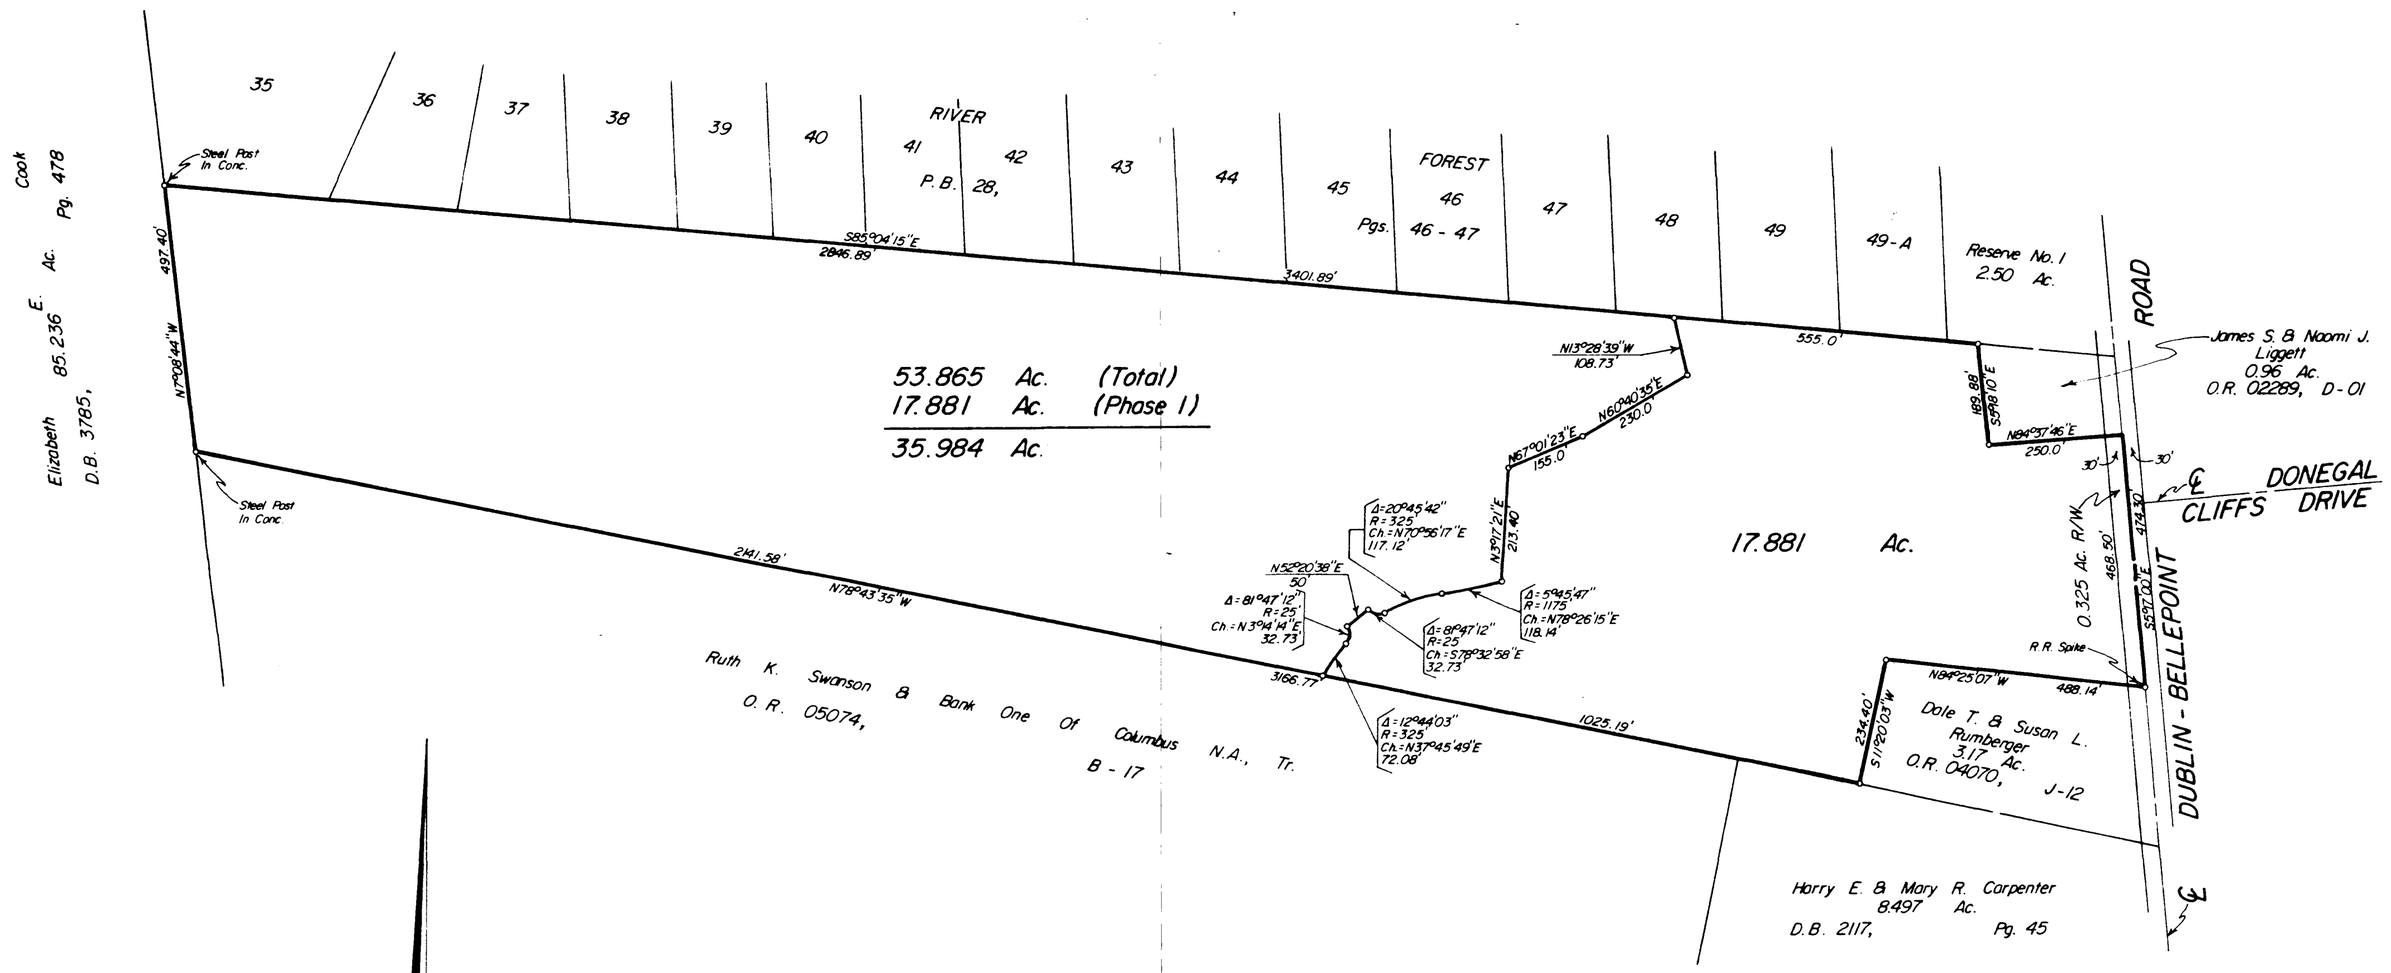

SURVEYED & PLATTED
BY
EVANS, MECHWART, HAMBLETON & TILTON, INC.
CONSULTING ENGINEERS AND SURVEYORS
GAHANNA, OHIO

By E. E. Maddy
Registered Surveyor No. 4965

SCALE: 1" = 200'

JULY 25, 1985

o = IRON PIN

P - 1052