NORTH

GRAPHIC SCALE

20 0 10 20 40 80

(IN FEET)
1 inch = 20 ft.

BEARINGS HEREON ARE BASED ON THOSE OF THE RECORDED DEED IN O.R.V. 7805, PG. H12.

LEGEND

- IRON PIN FOUND (M-E ENG.)
- IRON PIN SET
- P.K. NAIL FOUND

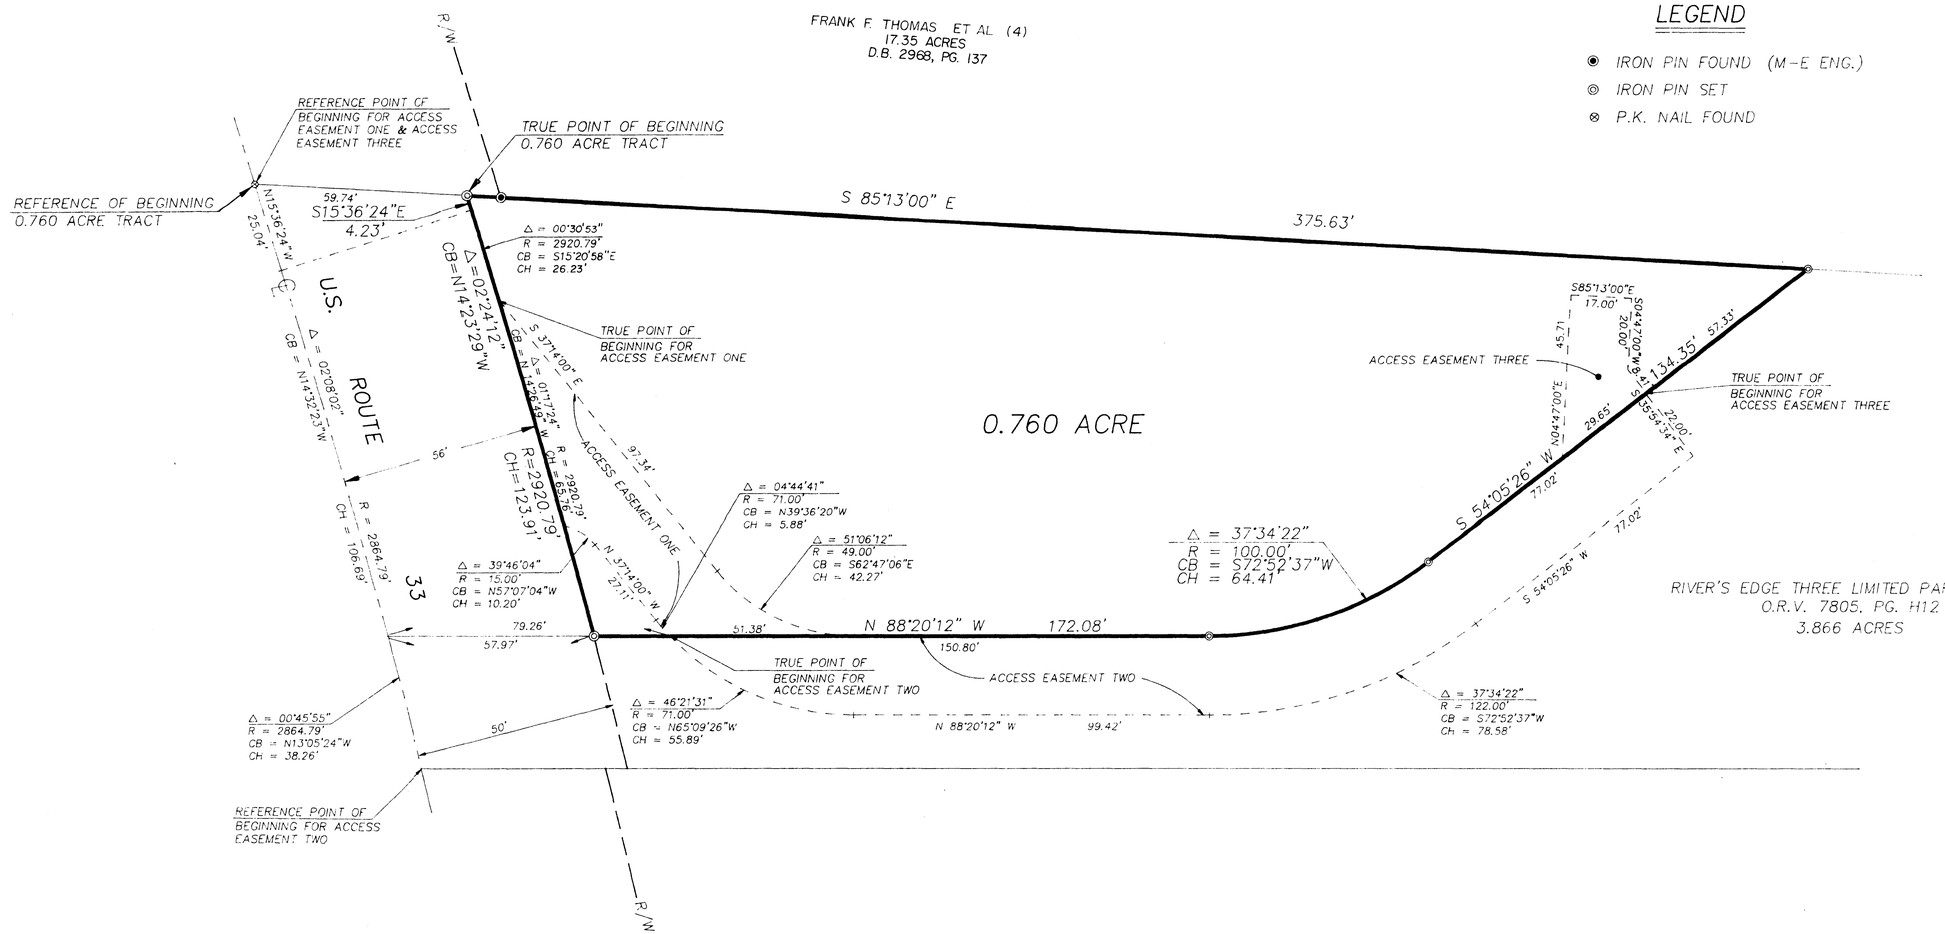

REVISIONS		
DATE	BY	DESCRIPTION

M-E ENGINEERING INC.
CIVIL DIVISION
500 So. FRONT STREET
COLUMBUS, OHIO 43215
PHONE: (614) 469-4903
FAX: (614) 469-4989
REGISTERED SURVEYOR NO. 6372 DATE 5/15/92

LOT SPLIT

RIVER THREE CONDOMINIUM
RIVERSIDE DRIVE
COLUMBUS, OHIO

FIELD	PM	DRAWN
	RSW	DHM
SCALE	HORIZ. 1"= 20' VERT.	
JOB	913127-1-1-10.5	
DATE	MAY 1992	
SHEET NO.	1/1	
PRINT DATE		