SCALE IN FEET

00 200 400 600

○ = Indicates 3/4" x 30" iron pipe set

● = Indicates iron monument found

⬭ = Indicates tax map parcel

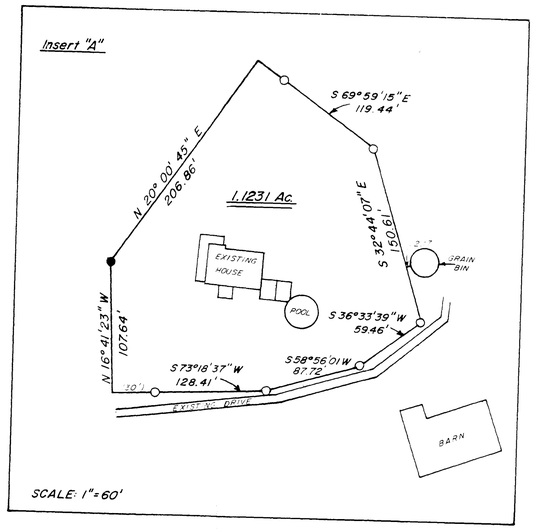

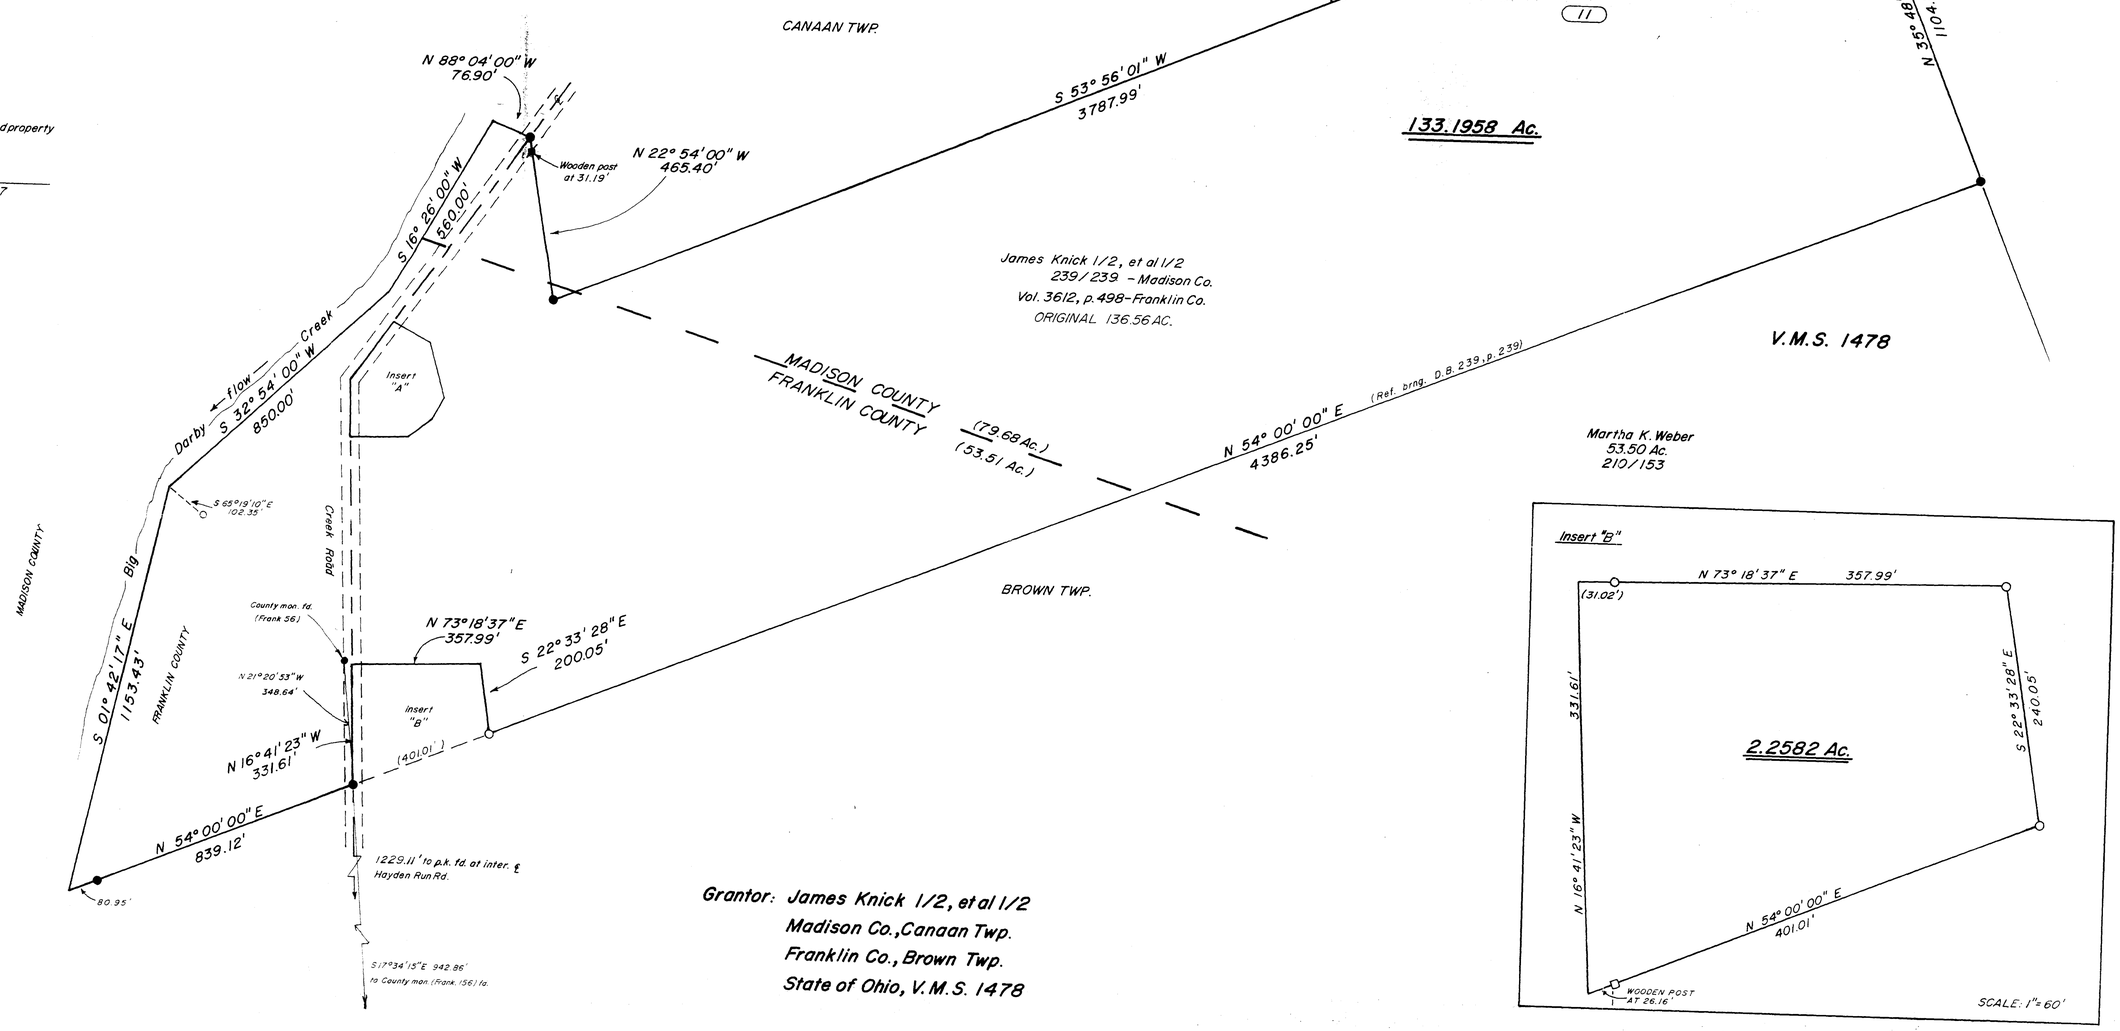

I hereby certify that the hereon platted property was prepared from an actual survey.

William W. Browning

William W. Browning P.S. 7377

Grantor: James Knick 1/2, et al 1/2
Madison Co., Canaan Twp.
Franklin Co., Brown Twp.
State of Ohio, V.M.S. 1478