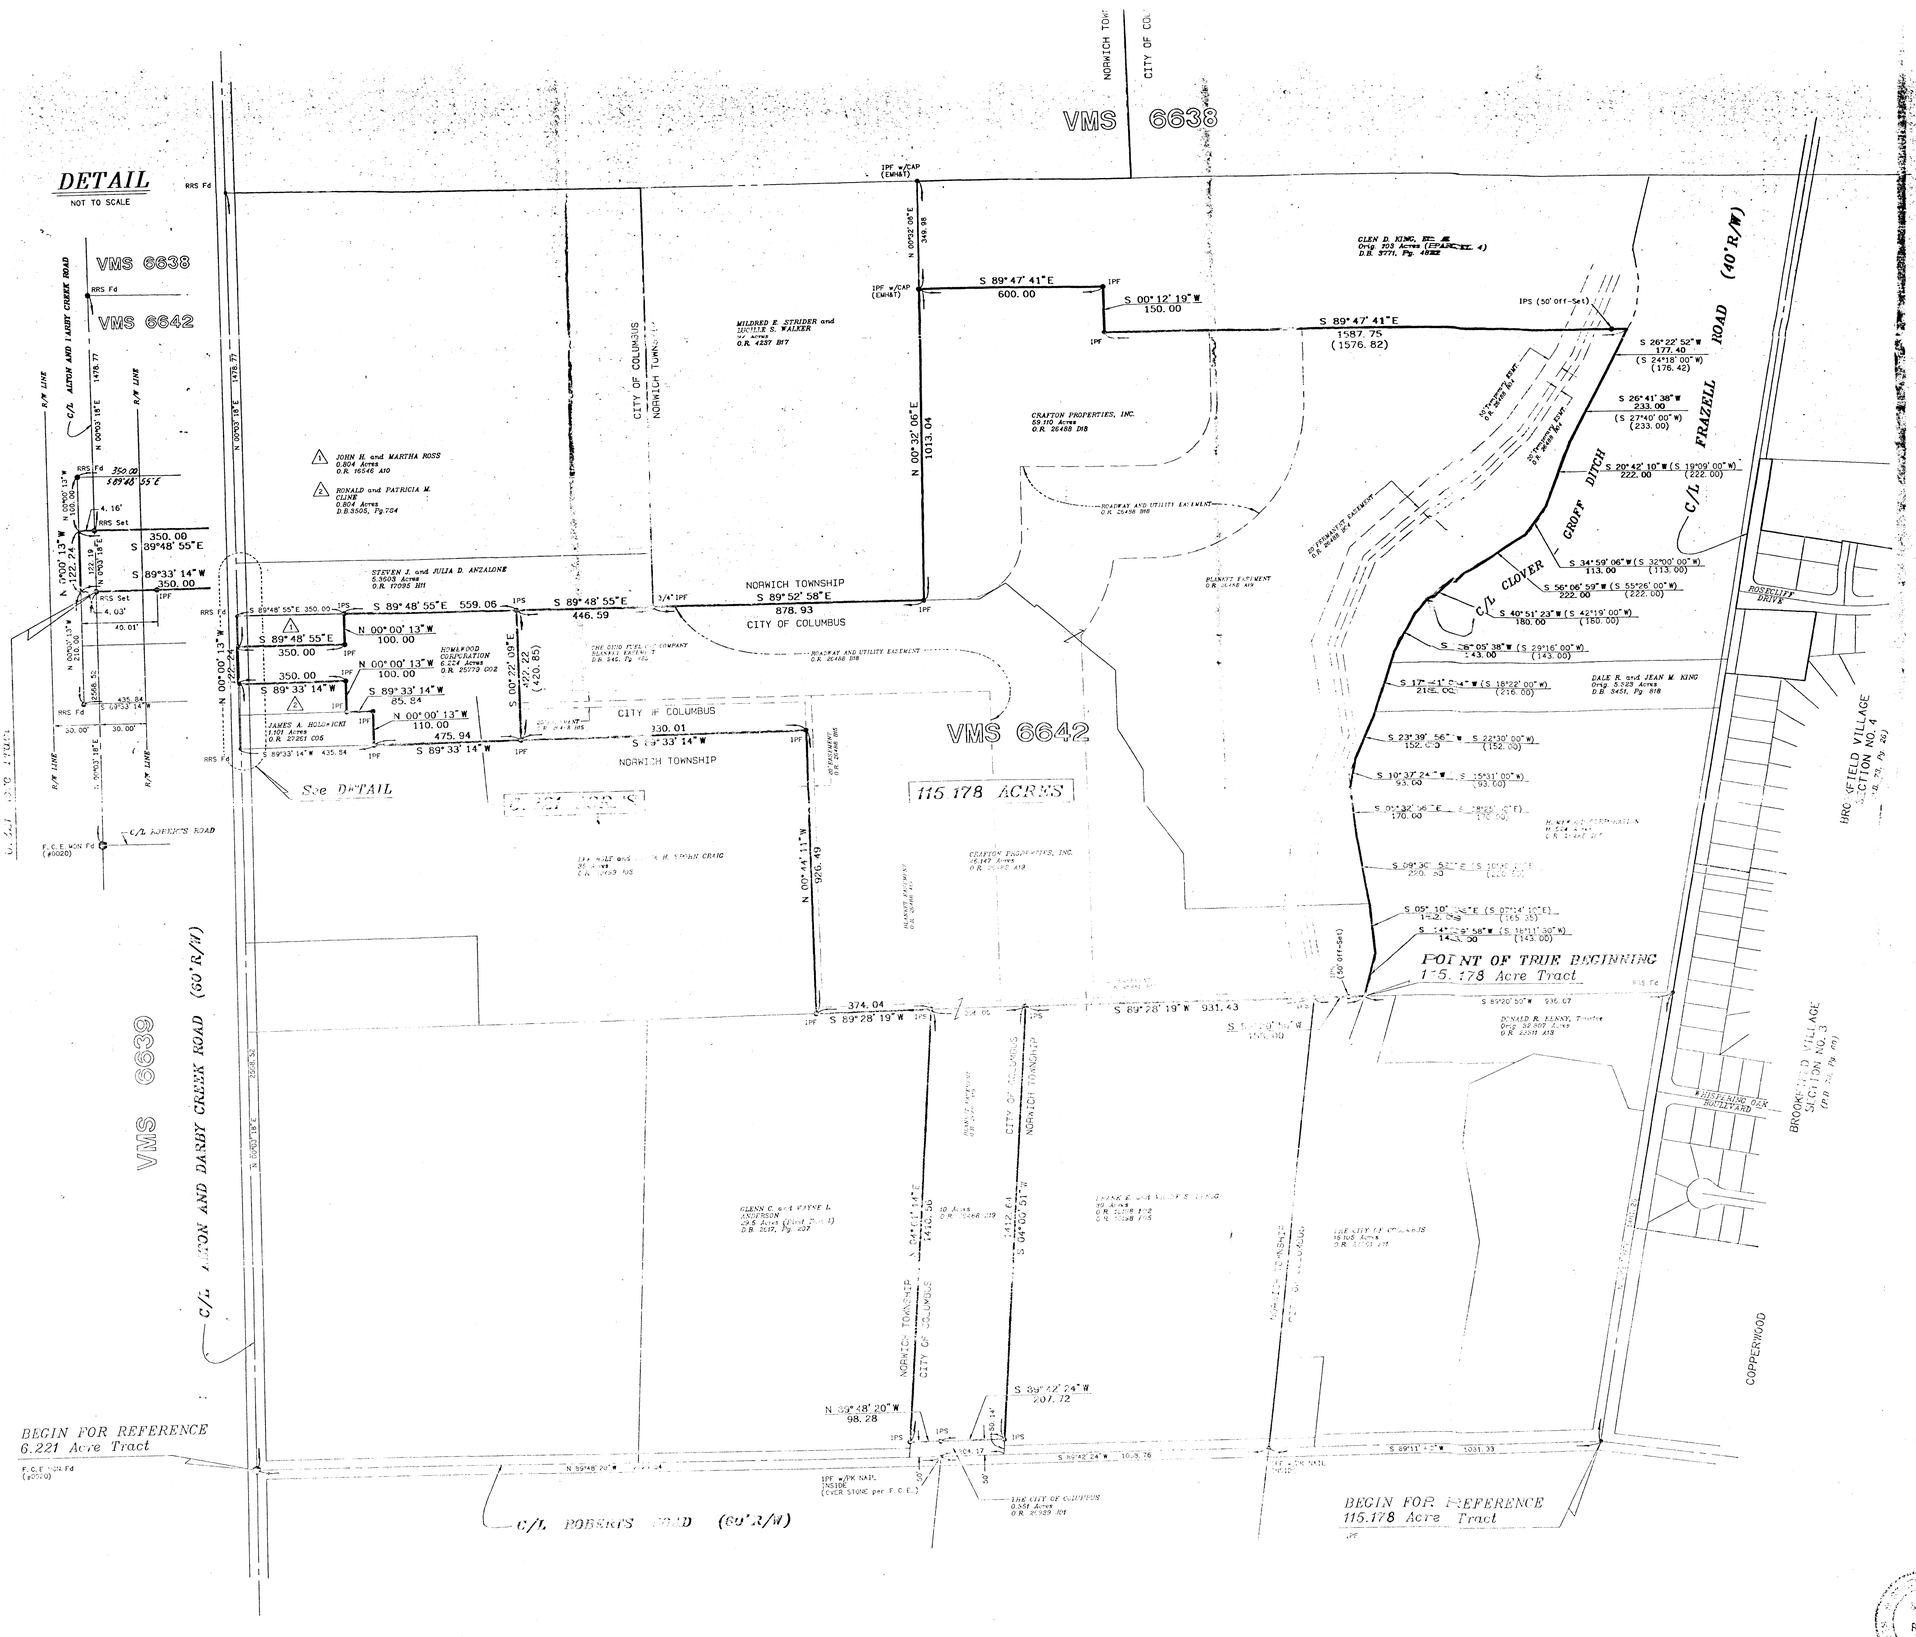

Survey of

6.221 and 115.178 ACRES

Being in

VIRGINIA MILITARY SURVEY NUMBER 6642

Partly in the

CITY OF COLUMBUS

and partly in

NORWICH TOWNSHIP

FRANKLIN COUNTY, OHIO

SCALE: 1" = 200' DATE: December, 1994

Prepared by

R.D. ZANDE & ASSOCIATES, INC.
1437 Dublin Road Columbus, Ohio 43215
(614) 486-4383

0-62-C

Steven E. Reder
REGISTERED SURVEYOR NO. 7191