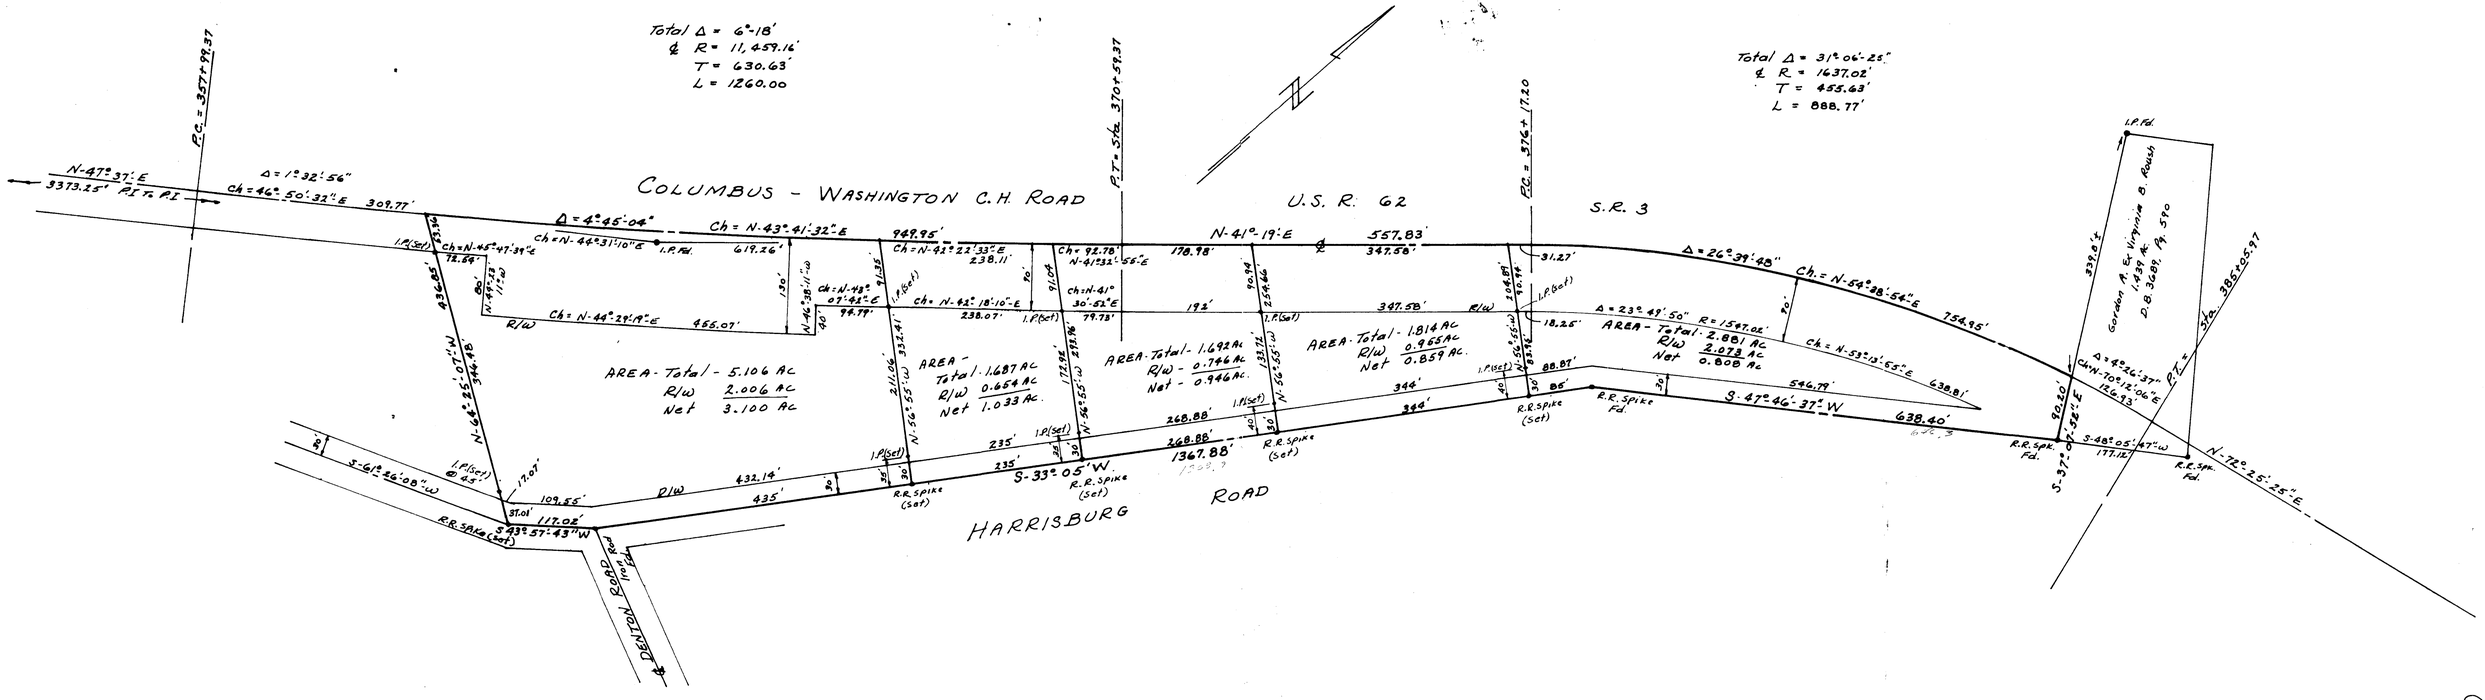

R. L. EDWARDS & ASSOCIATES
Engineers and Surveyors
Grove City, Ohio

Roland L. Edwards
Registered Surveyor No. 4224

SURVEY AND DIVISION OF THE GERALD & REVA ABRIGG PROPERTY

PART OF VMS NO. 931
PLEASANT TWP., FRANKLIN CO., OHIO

SCALE 1" = 100' DECEMBER 1985

0-817-A