SURVEY OF ACREAGE PARCELS
Located In
Quarter Township 2, Township 2, Range 18
United States Military Lands
City Of Columbus, Franklin County, Ohio

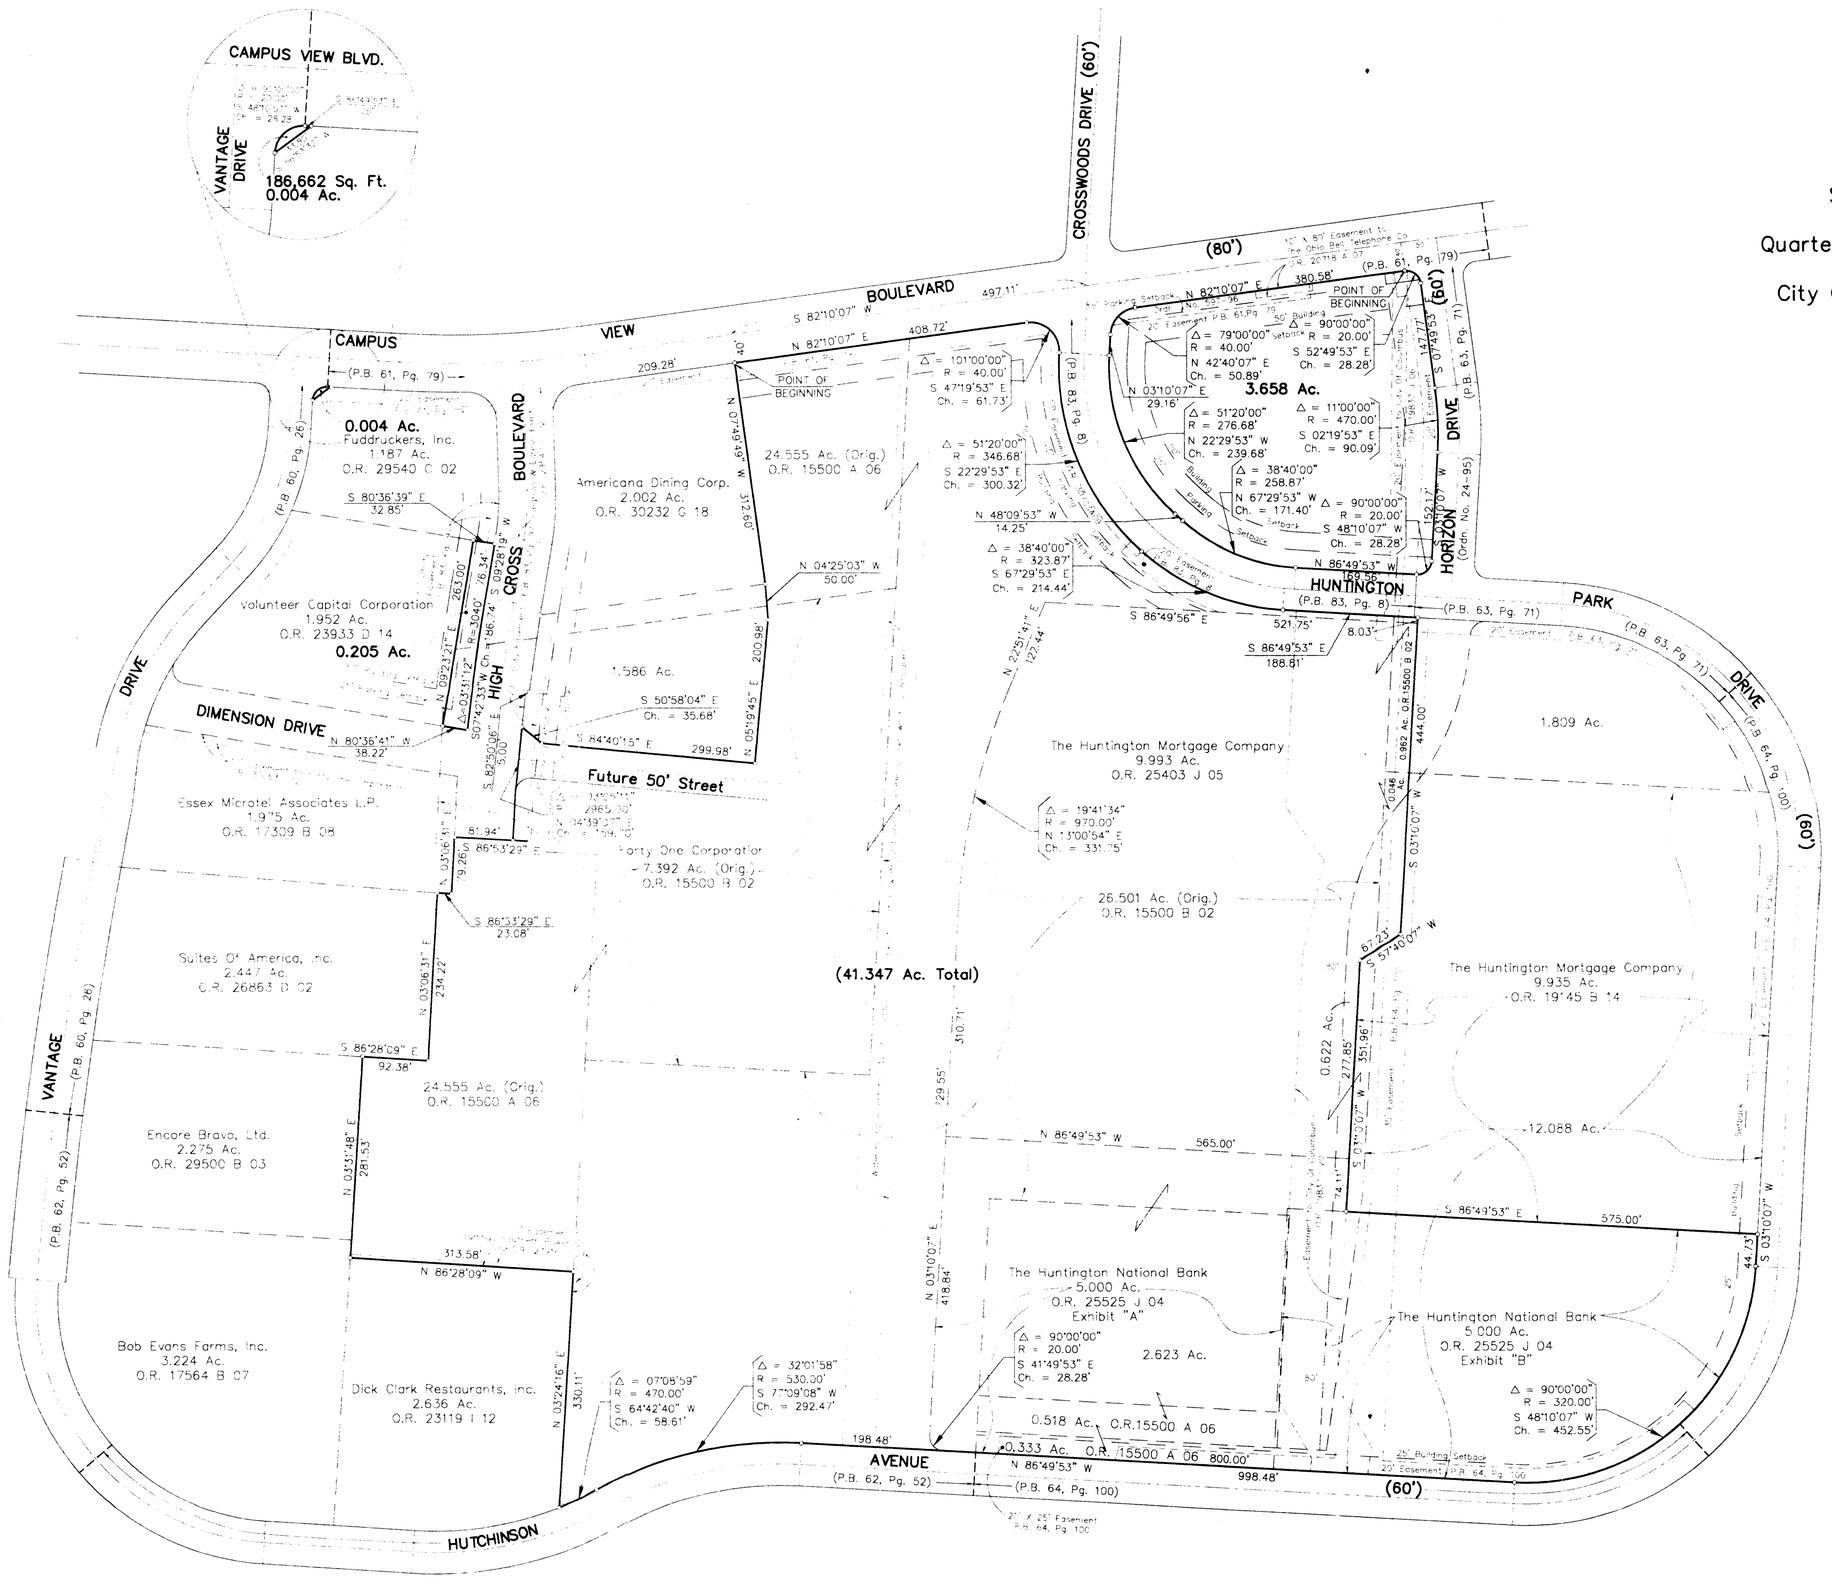

BASIS OF BEARINGS : The bearings shown on this plat are based on the same meridian as the centerline of Campus View Boulevard, having a bearing of North82°10'07"East as shown on the recorded plat of Crosswoods Center Section Two in Plat Book 61, Page 79, Recorder's Office, Franklin County, Ohio.

SURVEYED & PLATTED
BY
EVANS, MECHWART, HAMBLETON & TILTON, INC.
CONSULTING ENGINEERS & SURVEYORS
170 MILL STREET
GAHANNA, OHIO 43230
(614) 471 - 5150

By James R. Hiel
Professional Surveyor No. 6919

SCALE : 1" = 100'

JANUARY 23, 1996
REVISED FEBRUARY 14, 1996
REVISED MAY 9, 1996
REVISED MAY 18, 1996
REVISED JULY 10, 1996
REVISED OCTOBER 10, 1996

C:\PROJECT\S04475\DWG\S4475.dwg