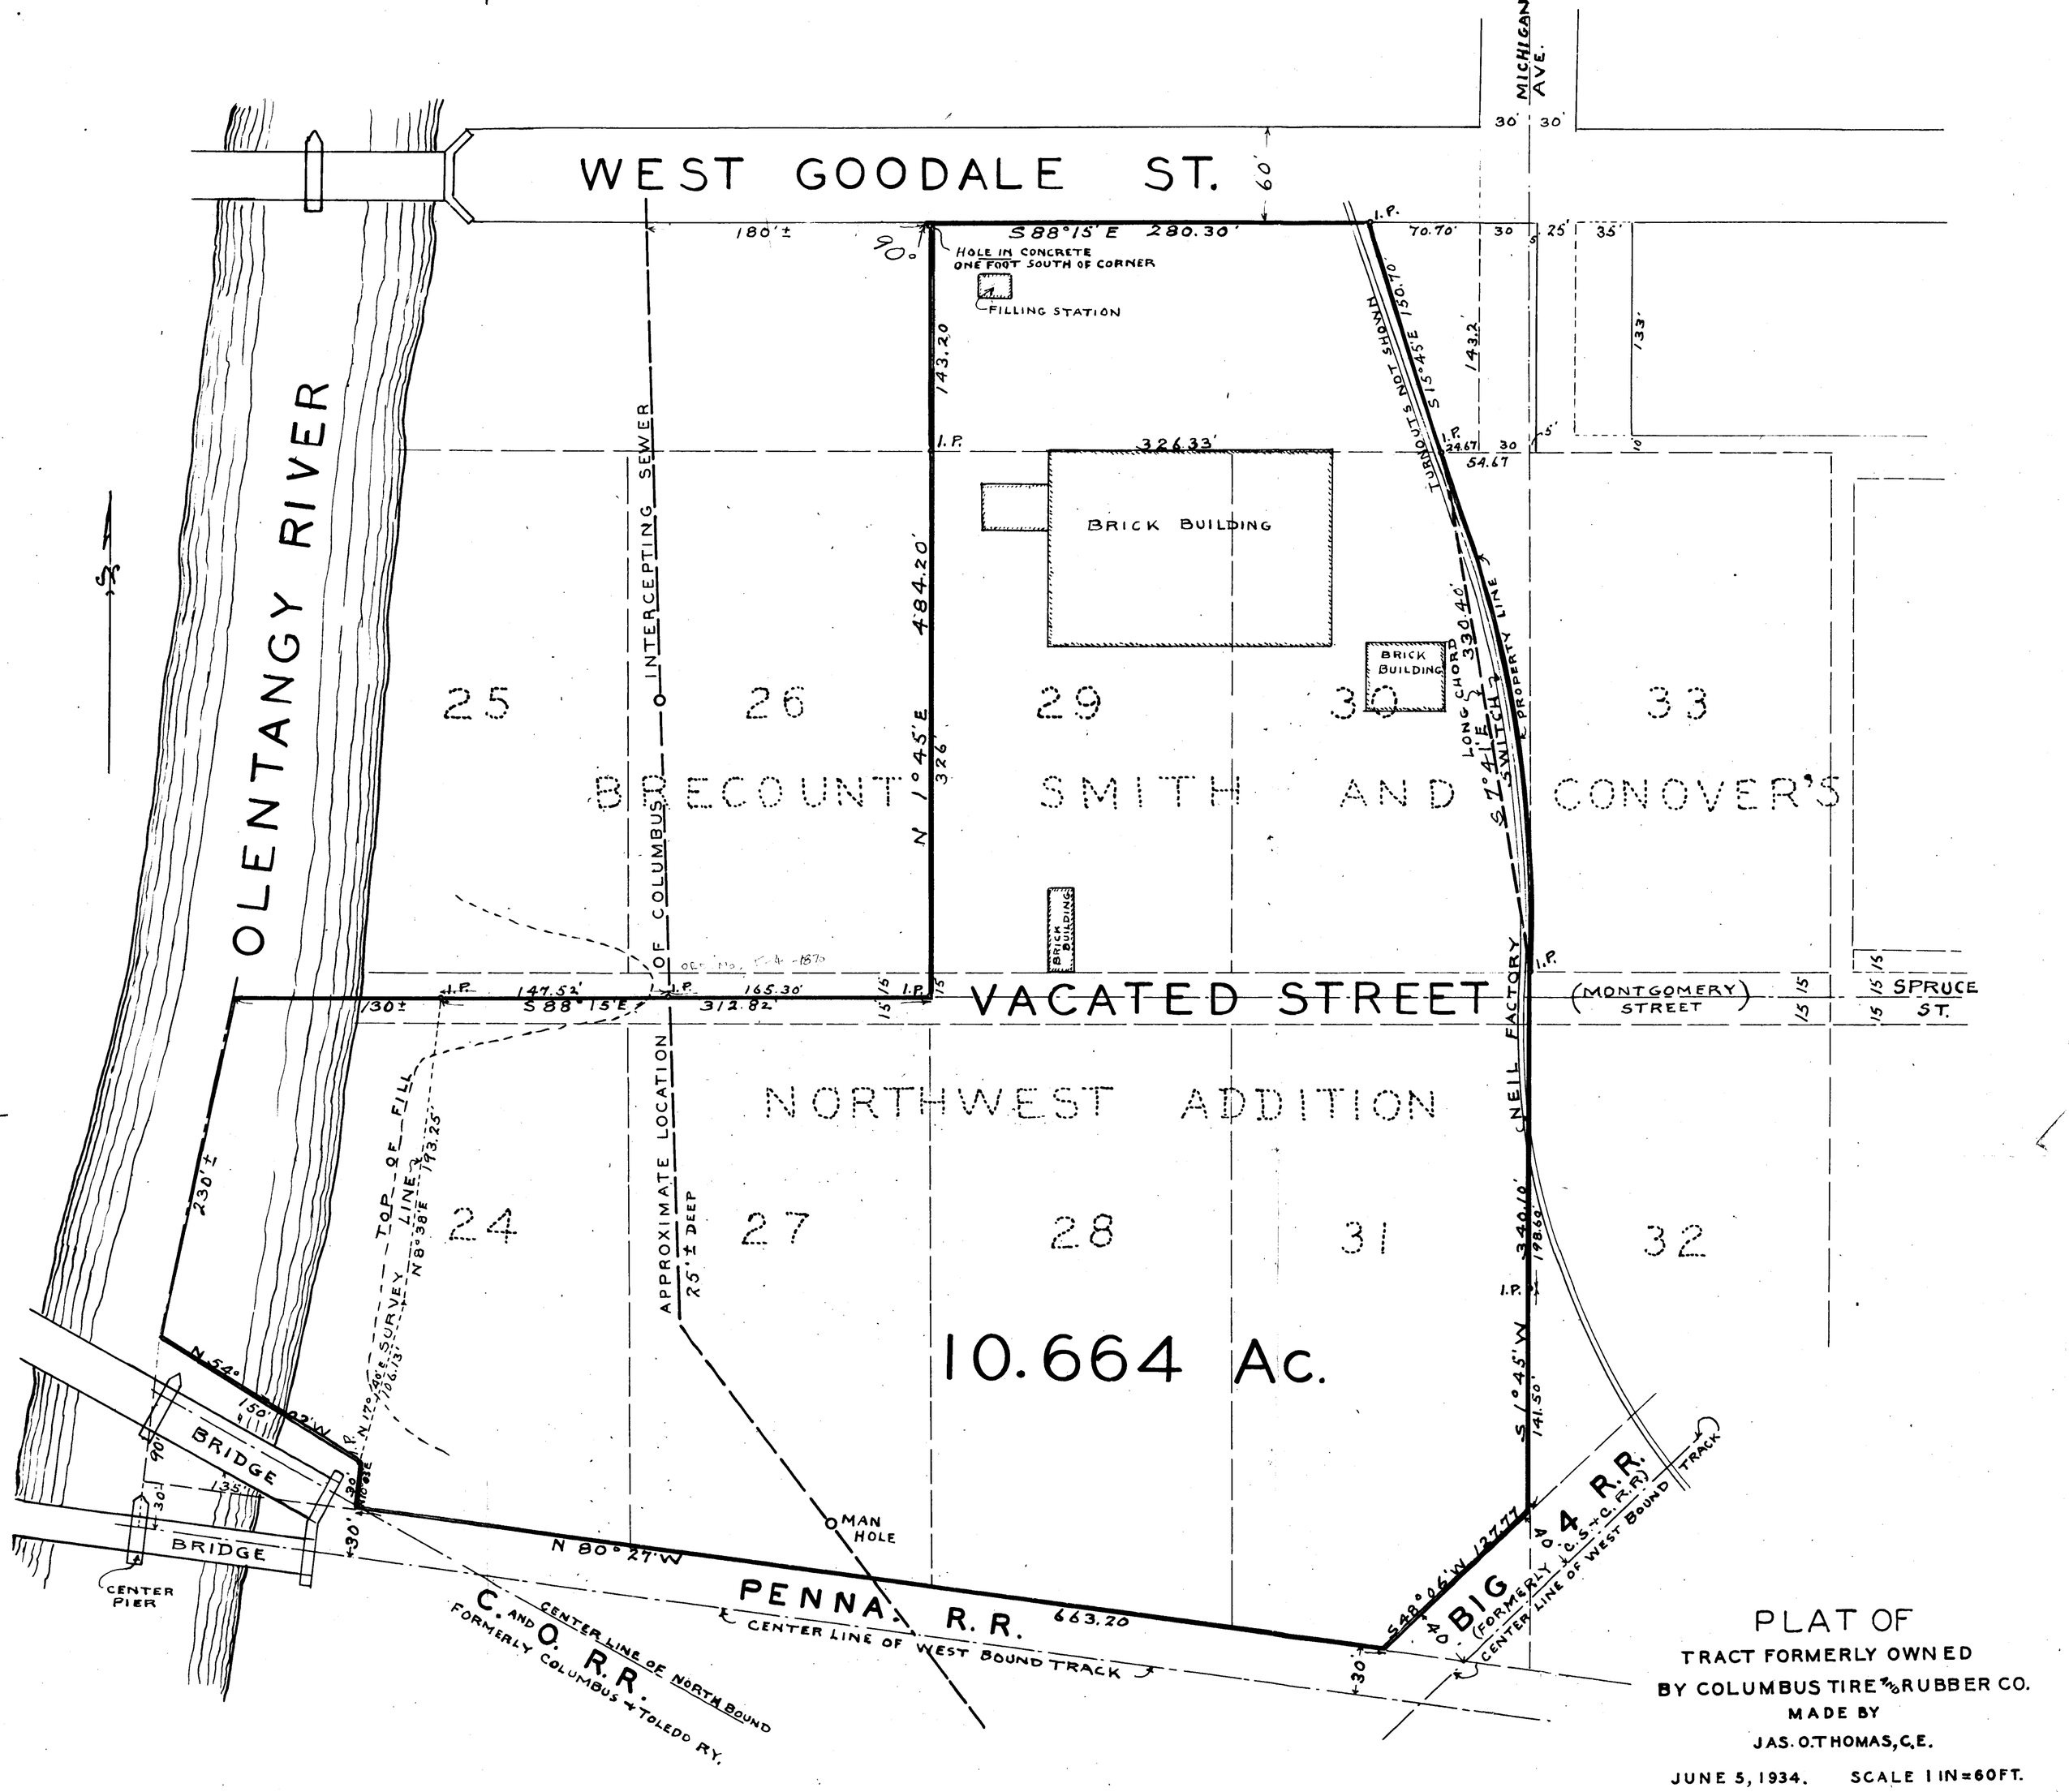
WEST GOODALE ST.
MICHIGAN AVE.
OLENTANGY RIVER
S88°15'E 280.30'
HOLE IN CONCRETE ONE FOOT SOUTH OF CORNER
FILLING STATION
BRICK BUILDING
INTERCEPTING SEWER OF COLUMBUS
TURNOUTS NOT SHOWN
S15°45'E 150.70'
LONG CHORD 330.40'
S7°41'E
SWITCH
PROPERTY LINE
N1°45'E 484.20'
25
26
29
30
33
BRECOUNT SMITH AND CONOVER'S
VACATED STREET
(MONTGOMERY STREET)
SPRUCE ST.
O'NEILL FACTORY
S88°15'E 312.82'
NORTHWEST ADDITION
APPROXIMATE LOCATION 25'± DEEP
TOP OF FILL
SURVEY LINE
24
27
28
31
32
10.664 Ac.
N54°
BRIDGE
BRIDGE
CENTER PIER
MAN HOLE
N 80°27'W
PENNA. R.R.
663.20
CENTER LINE OF WEST BOUND TRACK
C. AND O. R.R.
FORMERLY COLUMBUS & TOLEDO RY.
CENTER LINE OF NORTH BOUND
BIG 4 R.R.
(FORMERLY C.C.S.&C. R.R.)
CENTER LINE OF WEST BOUND TRACK
S48°06'W 127.77
S1°45'W 141.50'
N8°38'E 193.25'
N17°40'E 106.13'
PLAT OF
TRACT FORMERLY OWNED
BY COLUMBUS TIRE & RUBBER CO.
MADE BY
JAS. O. THOMAS, C.E.
JUNE 5, 1934. SCALE 1 IN=60 FT.