CONVENTION CENTER of COLUMBUS, OHIO

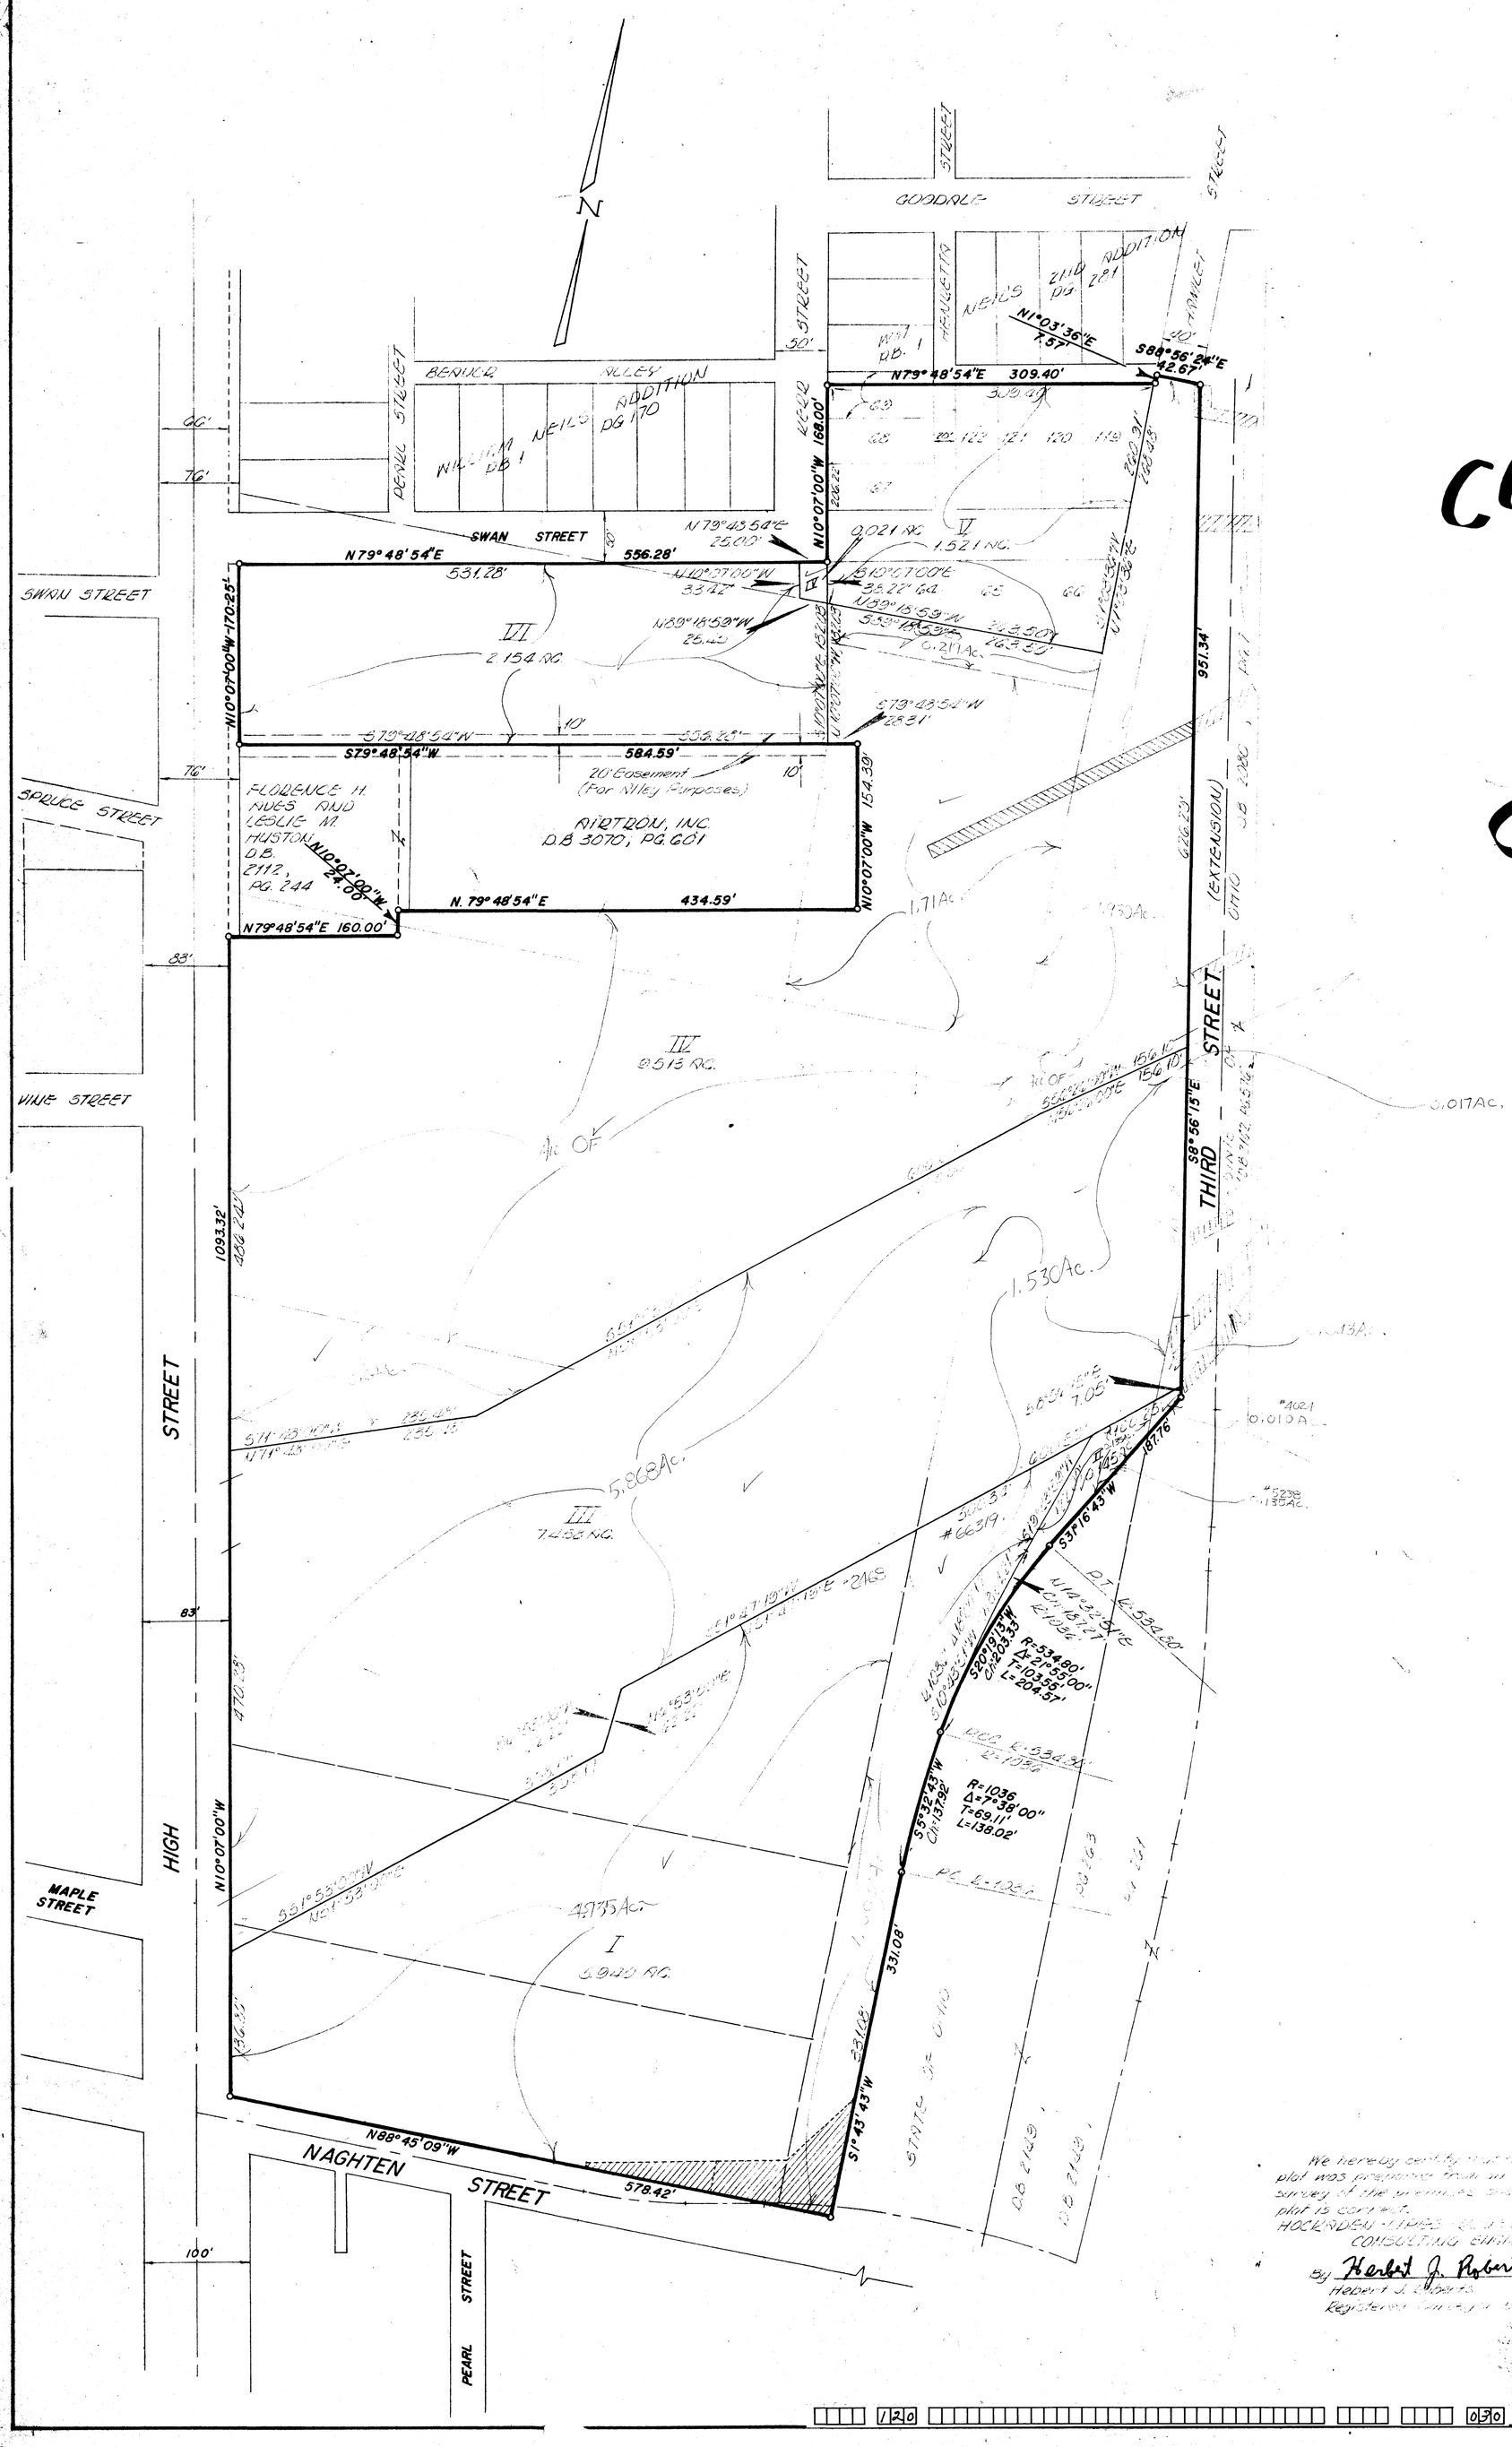

TOTAL BOUNDARY SURVEY
6.132 ACRES

Easement to State of Ohio (Department of Highways) for Interstate No. 71 through Concrete Monuments, iron pipes, or drill holes at property corners.

We hereby certify that the attached plot was prepared from an actual field survey of the premises and that said plot is correct.
HOCKENSMITH-TYRES ASSOCIATES, INC.
CONSULTING ENGINEERS
By Herbert J. Roberts
Herbert J. Roberts
Registered Surveyor No. 4292

BOUNDARY PLAT
By
HOCKENSMITH-TYRES ASSOCIATES, INC.
CONSULTING ENGINEERS
COLUMBUS, OHIO

Scale 1" = 20' February 14, 1972

P.426

120 030