SCALE 1" = 100'

100 50 0 100 200

Basis of bearings is South 86 degrees 17 minutes 13 seconds East, the bearing between a 1" pin in a monument box found at the intersection of Fifth Avenue and Nelson Road at Station 10+00 of Fifth Avenue, and a 1" pin in a monument box found in the center

## LEGEND

- ● 5/8"x30" REBAR SET W/ YELLOW I.D. CAP MARKED "HLG ENGR. & SURVEYING"
- ▲ RAILROAD SPIKE SET
- ■ MAG NAIL SET
- ○ FOUND, AS LABELED
- △ RAILROAD SPIKE FOUND
- ℄ CENTERLINE
- ℘ PROPERTY LINE
- ⌀ UTILITY POLE
- C & U CALCULATED AND USED
- O & U OBSERVED AND USED
- C CALCULATED
- O OBSERVED

NOTE:
ALL DISTANCE NOT LABELED WITH CALCULATED OR OBSERVED, ARE OBSERVED DISTANCES.

STATE OF OHIO
ANTHONY J. ROBINSON
8120
REGISTERED
PROFESSIONAL SURVEYOR

THIS PLAT WAS PREPARED BY HLG ENGINEERING AND SURVEYING, INC., AND IS A TRUE AND ACCURATE REPRESENTATION, TO THE BEST OF MY KNOWLEDGE AND BELIEF, OF A SURVEY MADE BY SAME IN JANUARY, FEBRUARY AND MARCH 2002.

ANTHONY J. ROBINSON, P.S. No. 8120 — DATE 4-8-02

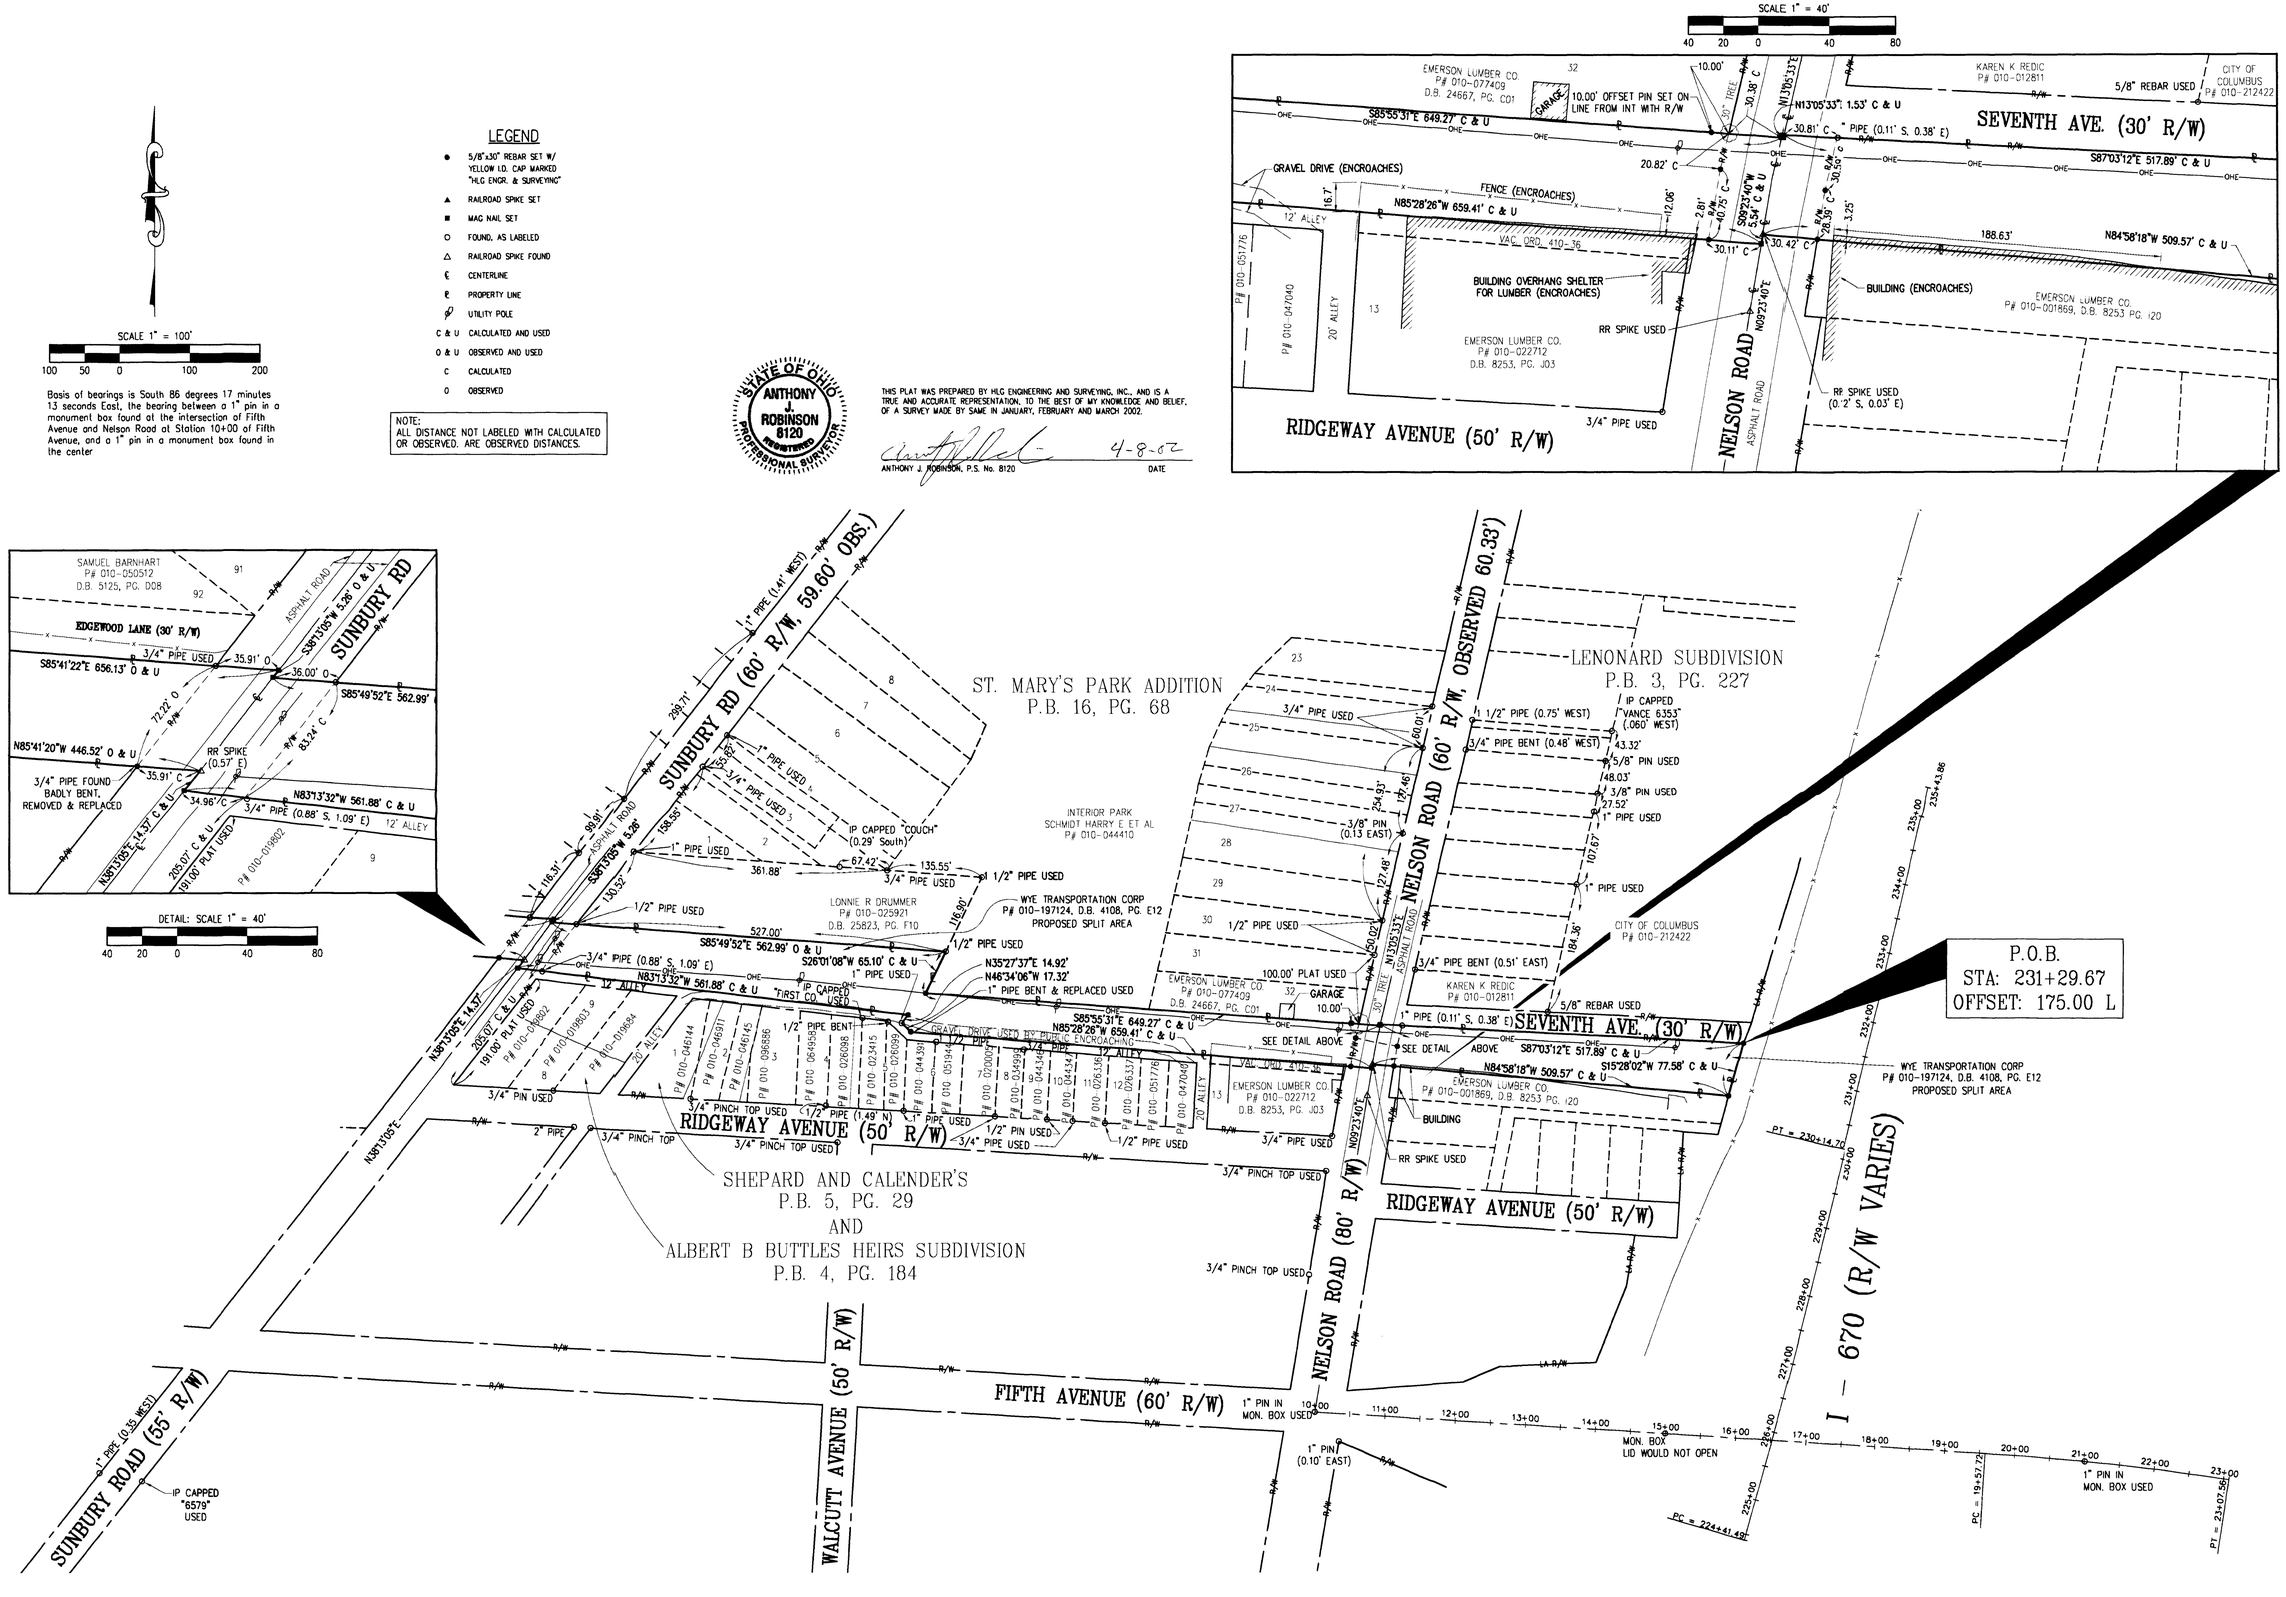


HLG, ENGINEERING AND SURVEYING, INC.

705-F LAKEVIEW PLAZA BLVD.
WORTHINGTON, OH 43085
(614) 841-0053 (PHONE)
(614) 841-0170 (FAX)

BOUNDARY SPLIT FOR BRAD WESTALL (COLUMBUS REC. & PARK DEPT.)
WYE TRANSPORTATION PROPERTY
FROM WEST R/W OF I-670 TO EAST R/W OF SUNBURY ROAD
COLUMBUS, OHIO

REVISIONS

| | |
|---|---|
| JOB NO. | 31061 |
| DRAWN BY | AJR |
| FIELD CREW | AWR/LCM |
| CHECKED BY | AJR |
| FIELD BOOK | 20-01 |
| DATE | 4/3/02 |

SHEET 1 OF 2

\\hlg-server\survey\DRAWINGS\2001\31061\31061.dwg, 05/23/02 12:38:51 pm, FLINT