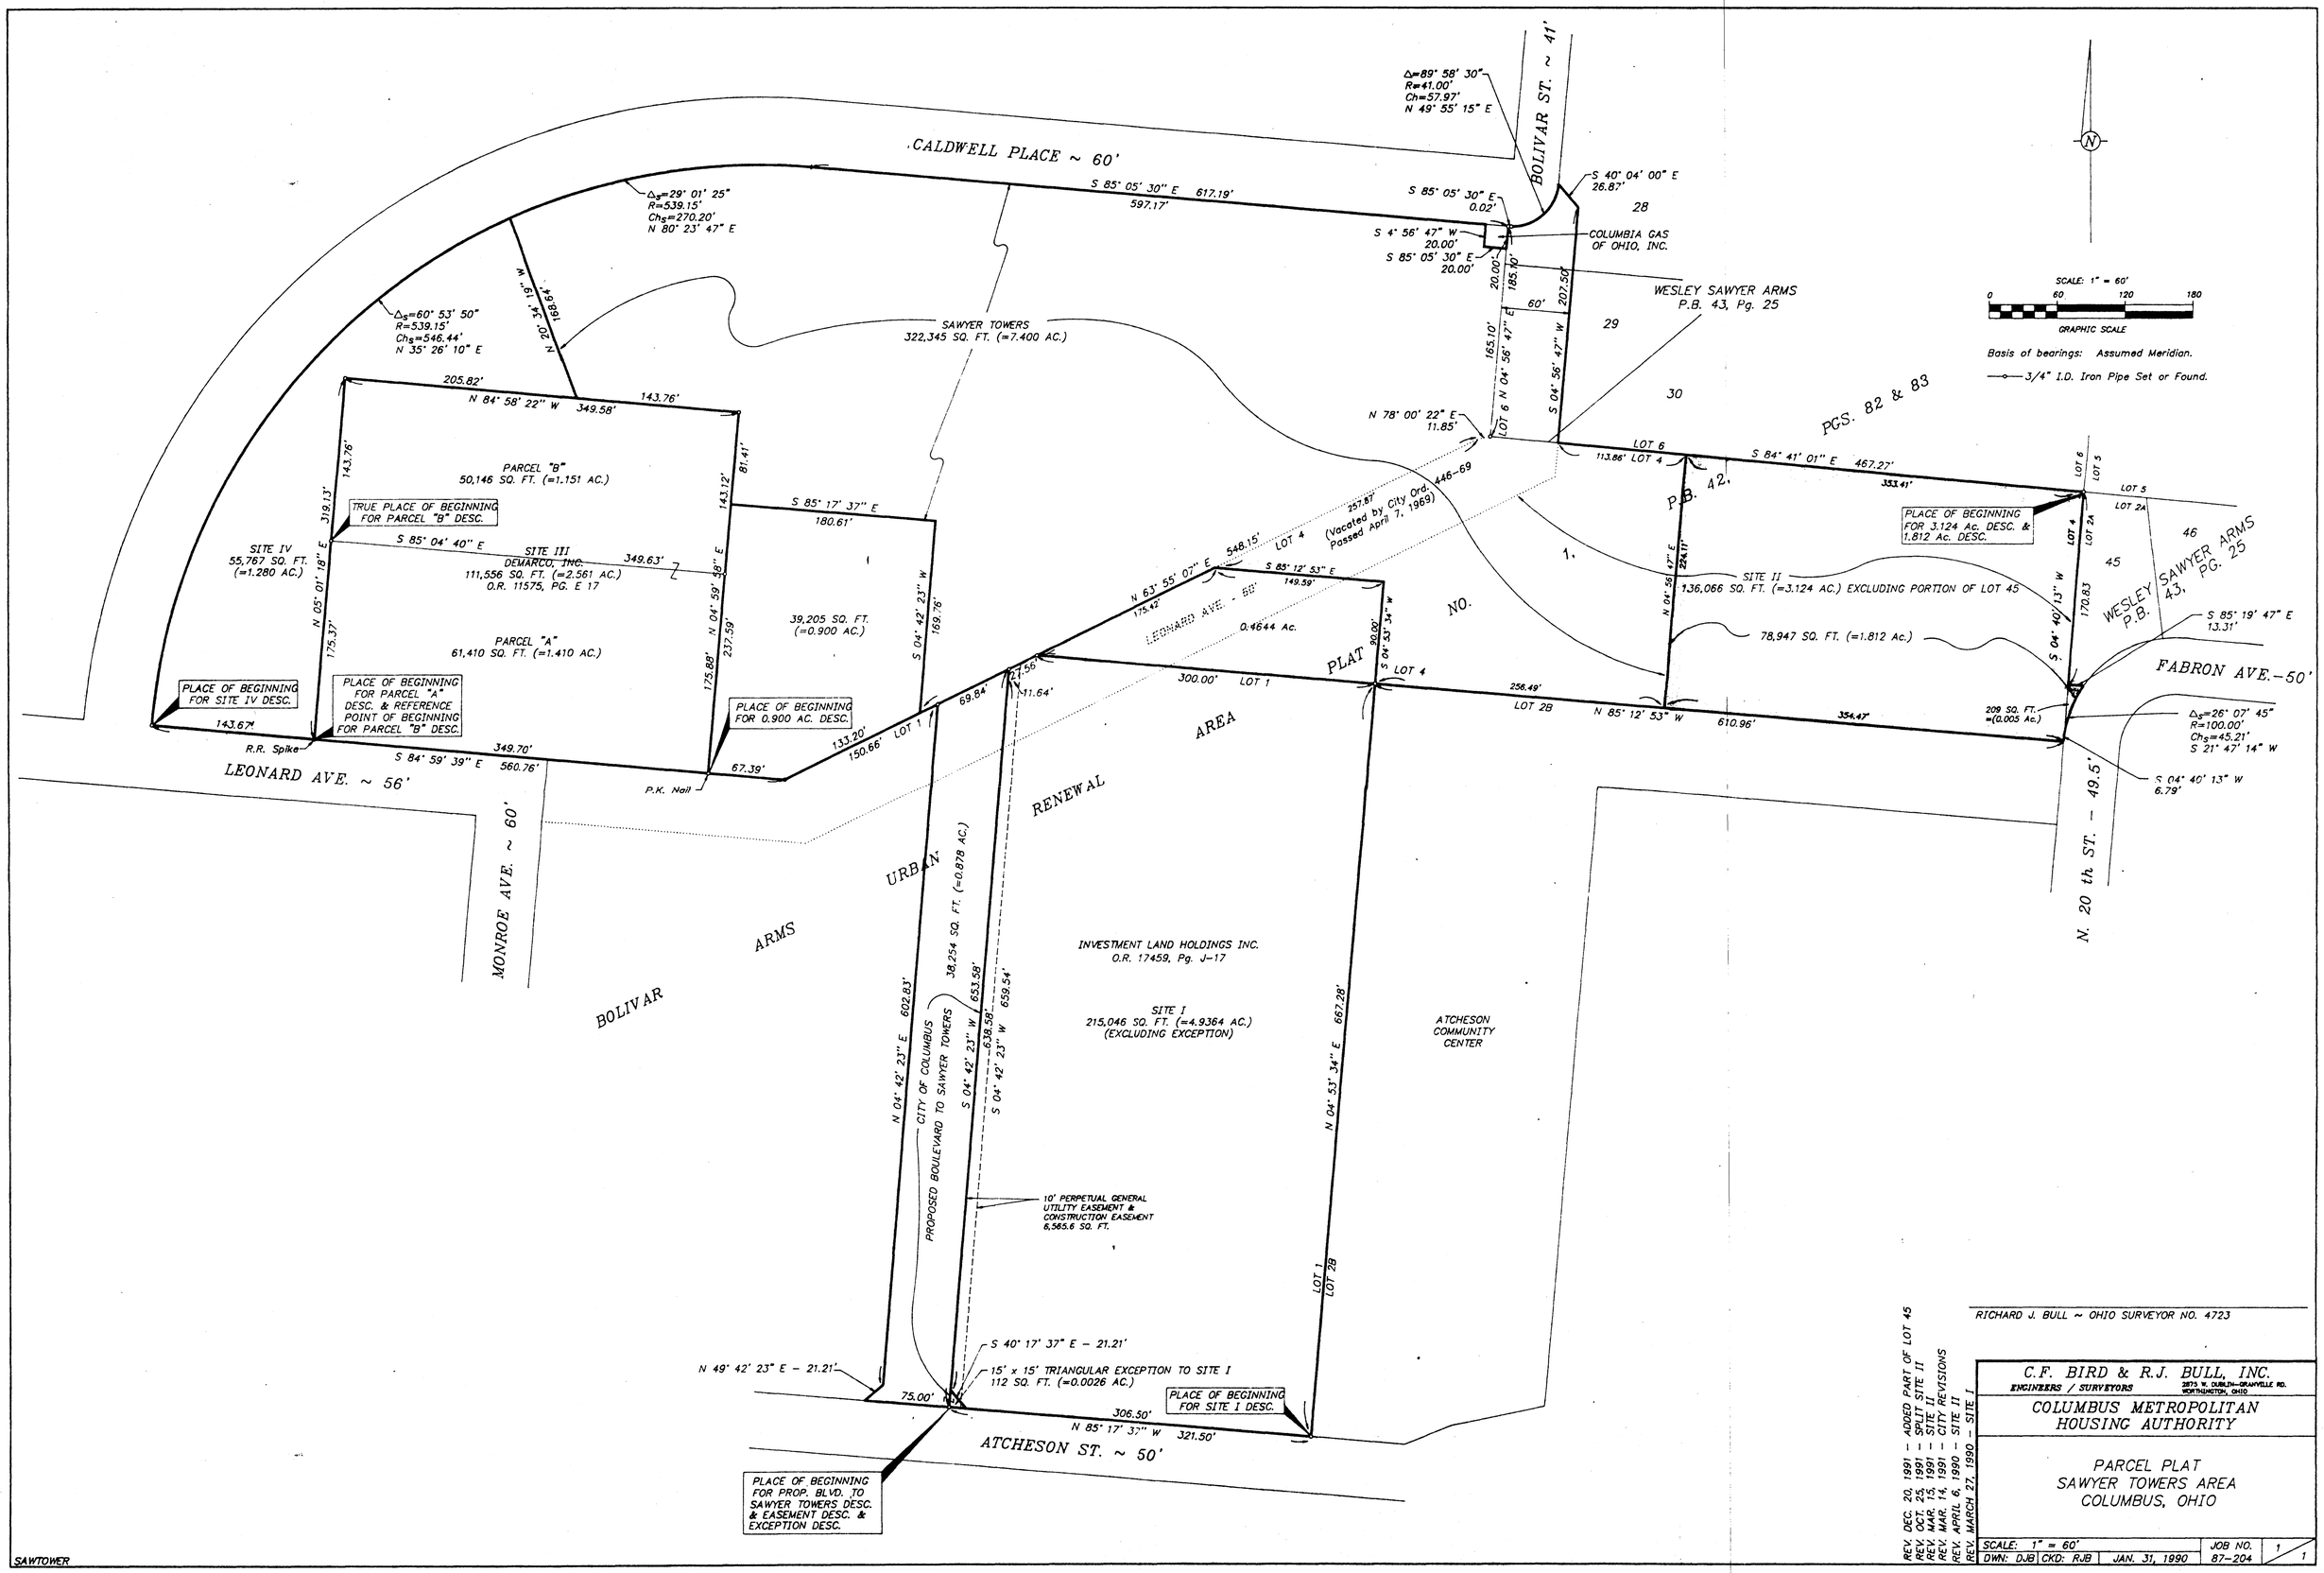

RICHARD J. BULL ~ OHIO SURVEYOR NO. 4723

REV. DEC. 20, 1991 – ADDED PART OF LOT 45
REV. OCT. 25, 1991 – SPLIT SITE II
REV. MAR. 15, 1991 – SITE II
REV. MAR. 14, 1991 – CITY REVISIONS
REV. APRIL 6, 1990 – SITE II
REV. MARCH 27, 1990 – SITE I

C.F. BIRD & R.J. BULL, INC.
ENGINEERS / SURVEYORS
3673 N. SUNBURY-GRANVILLE RD.
WORTHINGTON, OHIO

COLUMBUS METROPOLITAN
HOUSING AUTHORITY

PARCEL PLAT
SAWYER TOWERS AREA
COLUMBUS, OHIO

SCALE: 1" = 60'			JOB NO.	1 / 1
DWN: DJB	CKD: RJB	JAN. 31, 1990	87-204	

SAWTOWER