0-19-B

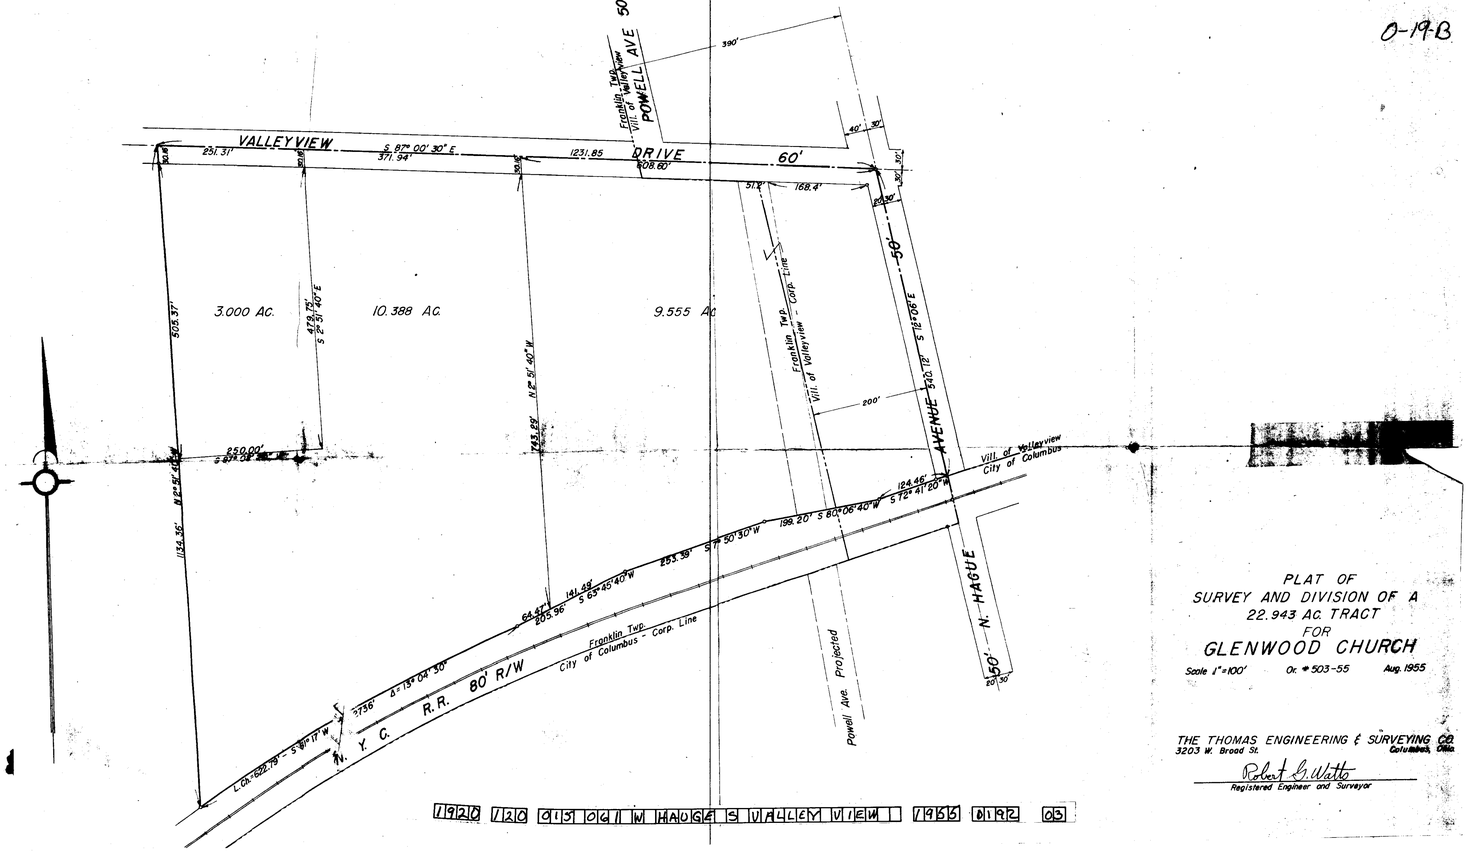

PLAT OF
SURVEY AND DIVISION OF A
22.943 AC. TRACT
FOR
GLENWOOD CHURCH

Scale 1" = 100' Or. # 503-55 Aug. 1955

THE THOMAS ENGINEERING & SURVEYING CO.
3203 W. Broad St. Columbus, Ohio.

Robert G. Watts
Registered Engineer and Surveyor

1920 120 015 06 1 W HAGUE S VALLEY VIEW 1966 0192 03