I-38
&
I-49

CITY OF COLUMBUS
DIV. OF TRAFFIC

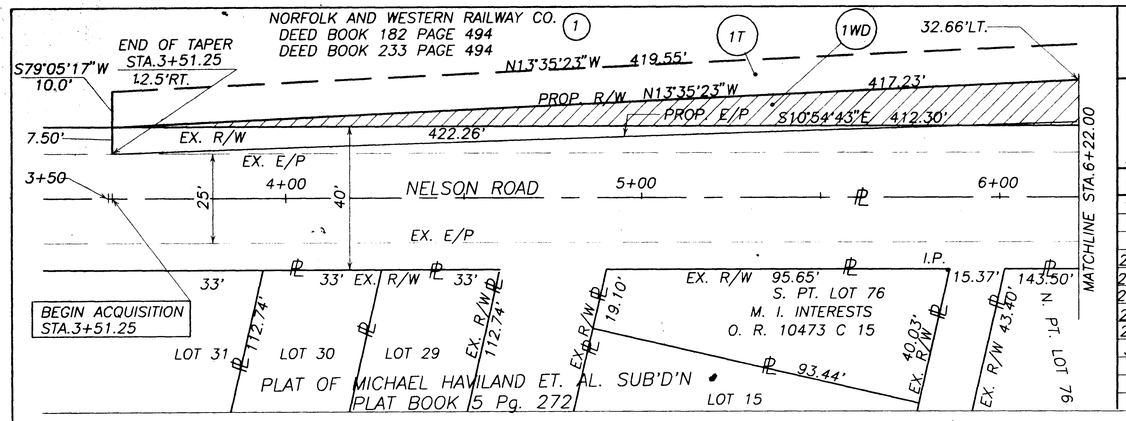

TOTAL OWNERSHIPS
4 OWNERSHIP
1 TOTAL TAKES
0 OWNERSHIP W/STRUCT.
0 OWNERSHIP W/P ITEMS

SUMMARY OF ADDITIONAL RIGHT OF WAY

NOTE: ALL TAKES ARE IN ACRES

PARC.	OWNERS	RECORD BOOK	PAGE	REC. AREA	TOTAL P.R.O.	GROSS TAKE	P.R.O. in TAKE	NET TAKE	NET RESIDUE LEFT	NET RESIDUE RIGHT	PARCEL No.	REMARKS & PERSONALTY	AS REQUIRED BOOK	AS REQUIRED PAGE
1WD	NORFOLK & WESTERN RAILWAY CO.	182	294			0.3135	0.2212	0.0923			010-057554			
		233	494											
1T						0.0959		0.0959				FOR DURATION OF CONST.		
2WD-1	ROLLIE K. COCHRANE LOT 180	982	511	0.0391		0.0391		0.0391	0.0000		010-057156			
2WD-2	LOT 181			0.1311		0.0104		0.0104	0.1207					
2WD-3	N. PT. OF LOT 76			0.1812		0.0112		0.0112		0.1700				
2T	LOT 181			0.1311		0.0302		0.0302				FOR DURATION OF CONST.		
2T-1	N. PT. OF LOT 76					0.0118		0.0118				FOR DURATION OF CONST.		
3WD	HORATIO S. ATCHESON 3rd.	3637	735	0.2670		0.0026		0.0026	0.2644		010-019322			
4WD	LOIS V. ZEMP, D.L. SNYDER, &	2494	586	0.0093		0.0043		0.0043	0.0050		010-008188			
	LOUIS N. DEWITT, 3rd. LOT 168													

NOTE: BASIS OF BEARINGS ARE BASED ON A SURVEY DONE BY MYERS SURVEYING COMPANY IN MAY, 1989 FOR MERCHANTS GRAIN INC. AND RECORDED IN O.R.15315,pg.F-13

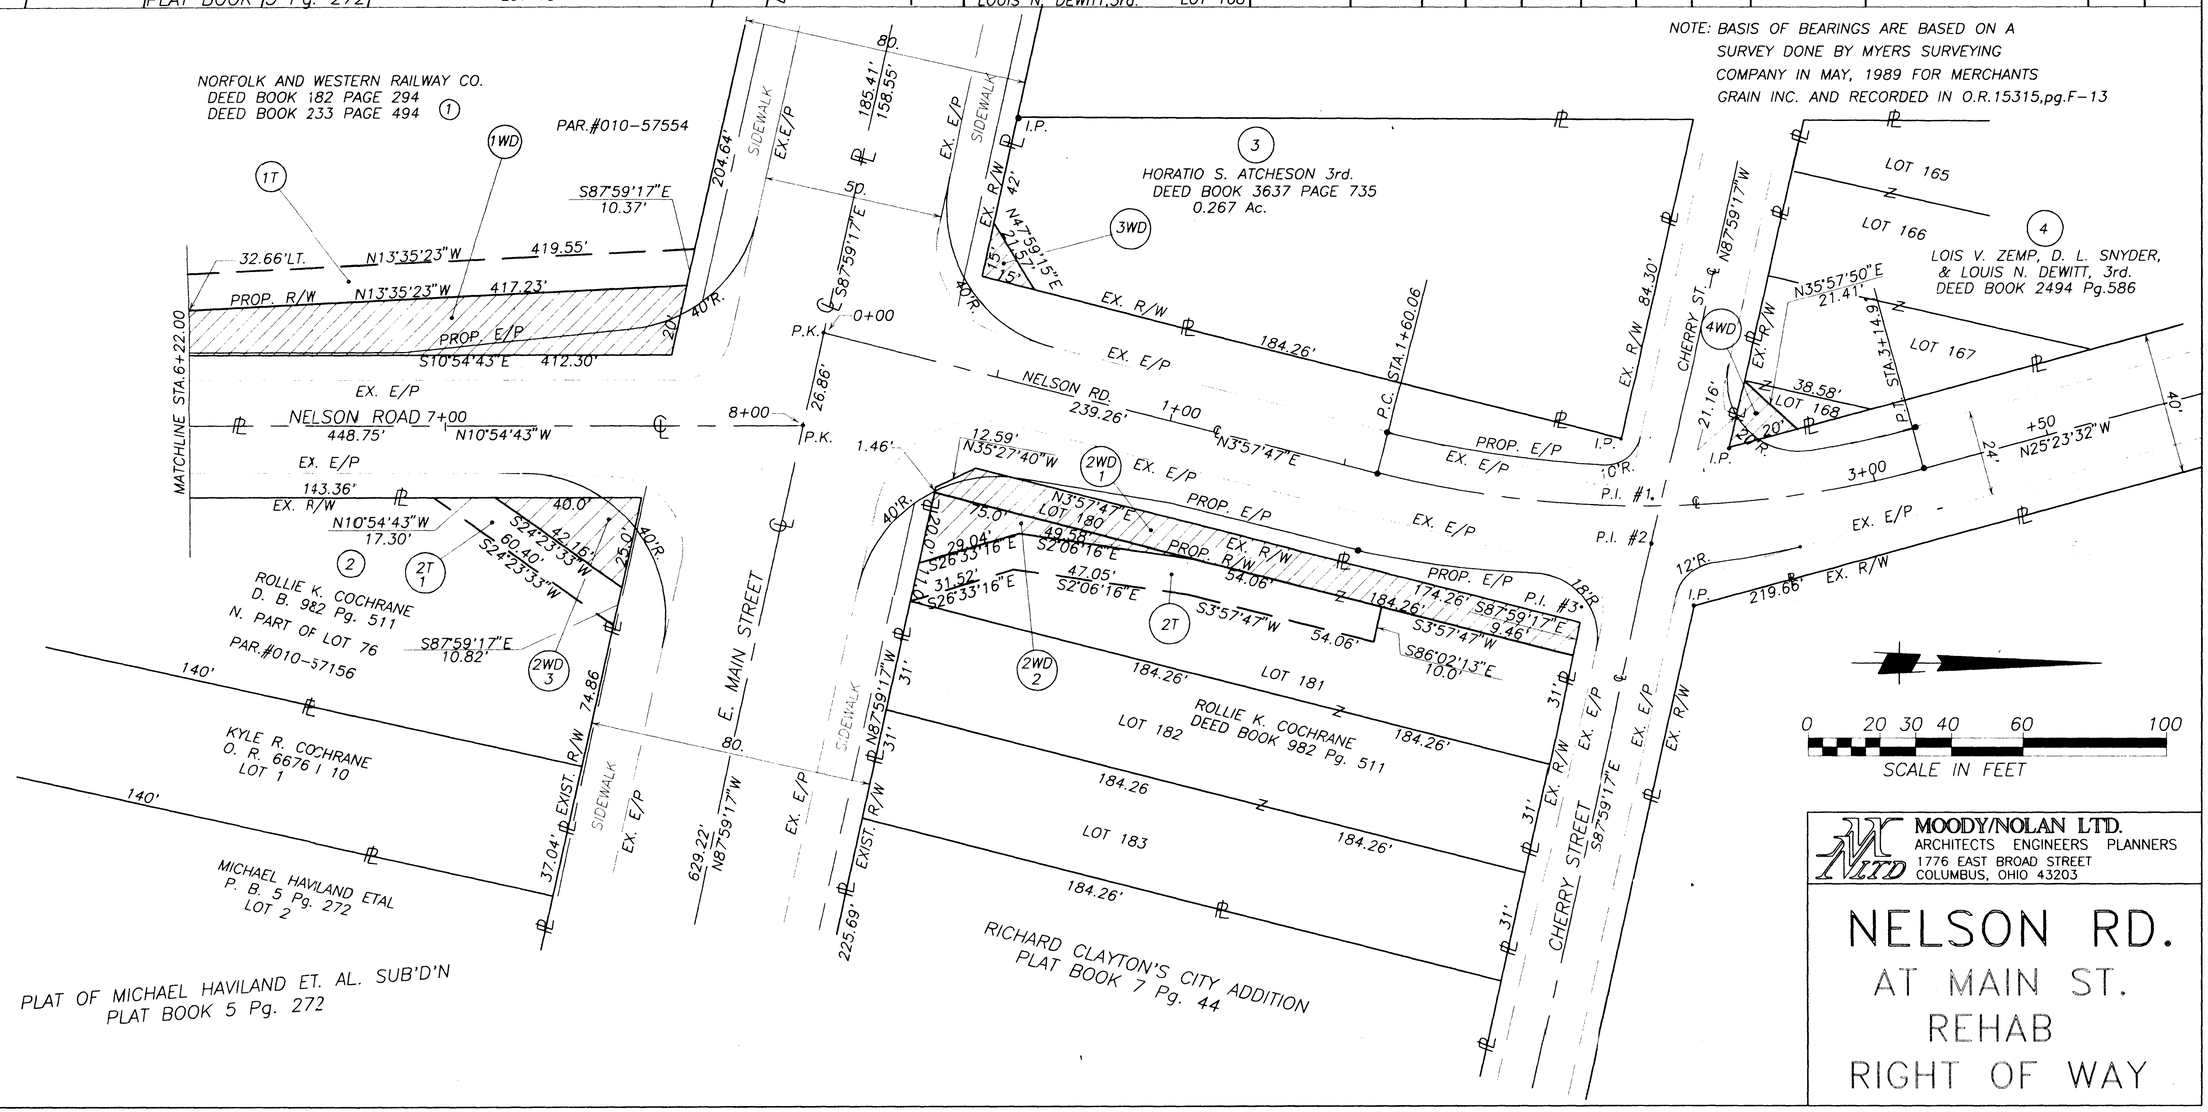

MOODY/NOLAN LTD.
ARCHITECTS ENGINEERS PLANNERS
1776 EAST BROAD STREET
COLUMBUS, OHIO 43203

NELSON RD.
AT MAIN ST.
REHAB
RIGHT OF WAY

August 15, 1995 11:01:48 a.m.
Drawing: C:\DMS\NELSON\NELSON.DWG PLOT 1=20.00