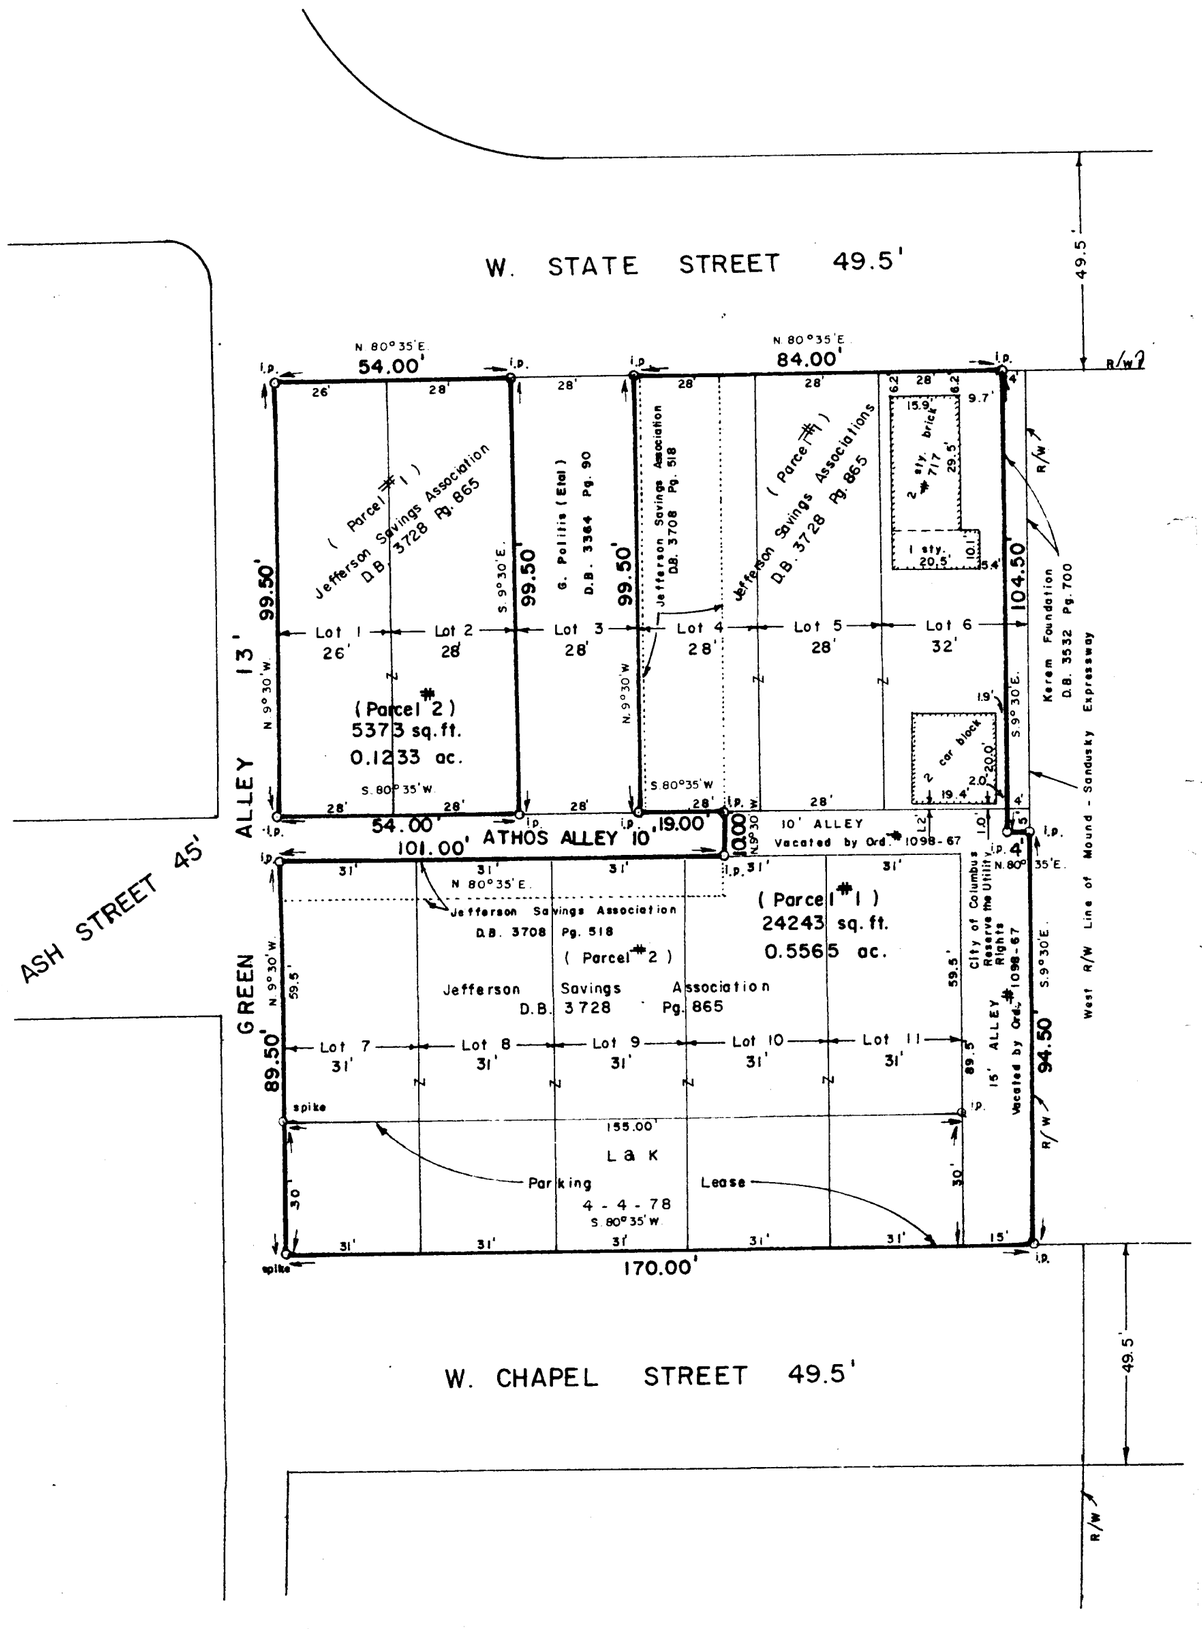

Being all of Lots 1,2,4,5,7,8,9,10,11, and a part of Lot 6, and a part of Alleys Vacated by Ordinance # 1098-67, of Festus Nichols' Subdivison shown of record in Plat Book 4, Page 157, Recorder's Office, Franklin County, Ohio, and being situated in The City of Columbus, Ohio

for

JEFFERSON SAVINGS ASSOCIATION

N

Scale 1" = 30'

April 25, 1980

Revised November 16, 1982

Iron Pins set are 1" x 30" unless otherwise noted. Basis of the bearings shown are from City of Columbus Datum.

I hereby certify that the foregoing plat represents a true return of survey made by me in April 1980.

Albert H. Andrews

Albert H. Andrews Registered Surveyor # 5699

MYERS SURVEYING COMPANY
Civil Engineers and Surveyors
Bexley, Ohio

STATE OF OHIO
Albert H. Andrews 5699
REGISTERED SURVEYOR

12-4-21-80
1-11-17-82

1405