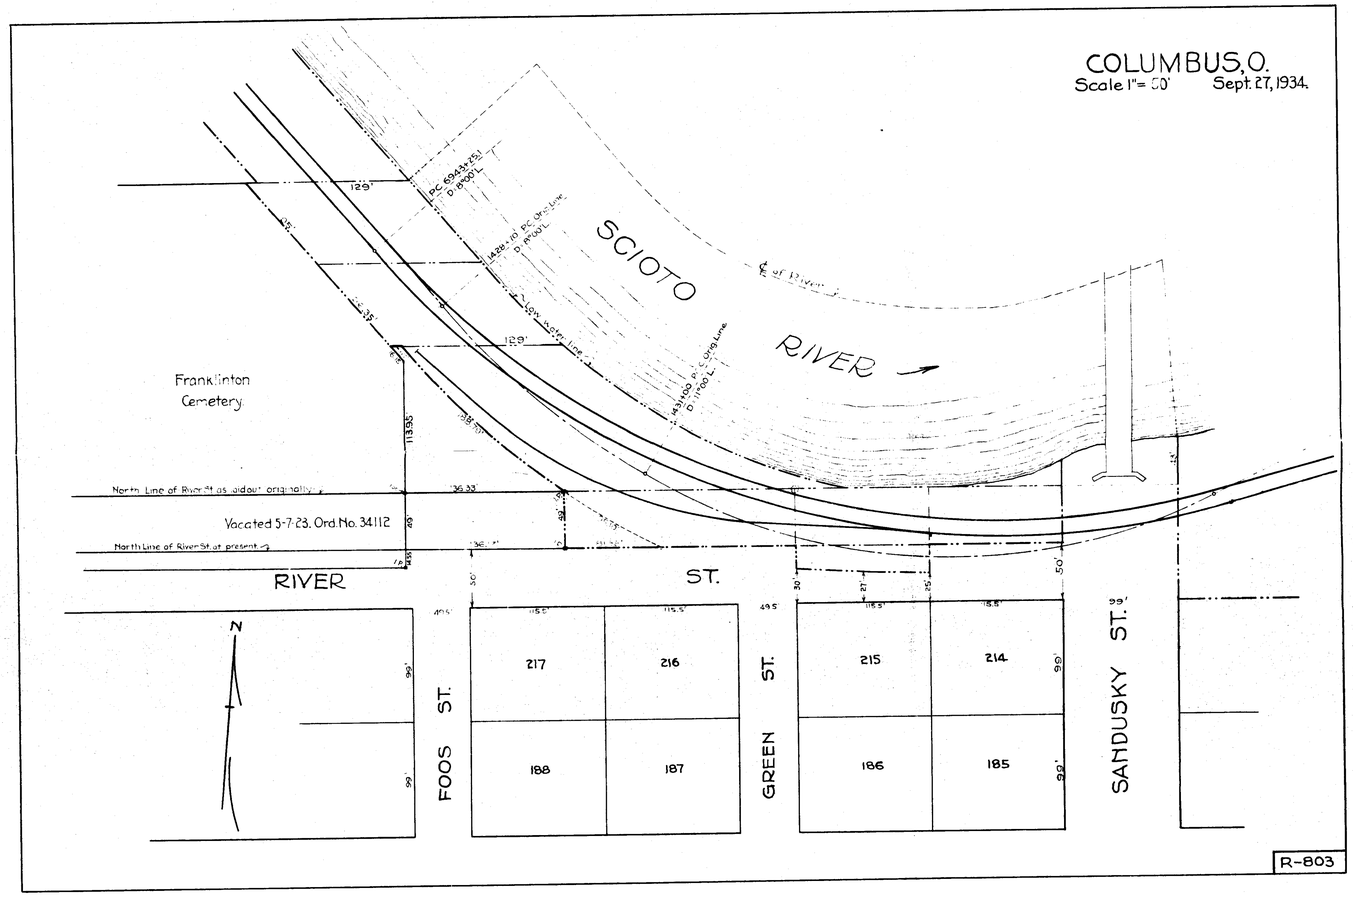
COLUMBUS, O.
Scale 1" = 50'
Sept. 27, 1934.
SCIOTO
RIVER
Franklinton
Cemetery
Vacated 5-7-23. Ord. No. 34112
North Line of River St as laid out originally
North Line of River St at present
RIVER
ST.
FOOS ST.
GREEN ST.
SANDUSKY ST.
217
216
188
187
215
214
186
185
N
R-803