Boundary Survey of part of the 0.62 Ac. Reserve of Thos. S. Gates Sub. (P.B. 5, Pg. 192), located in the City of Columbus, Ohio, for...

Hubert J. & Ingeborg Stang

DETAIL :
Scale 1" = 10'

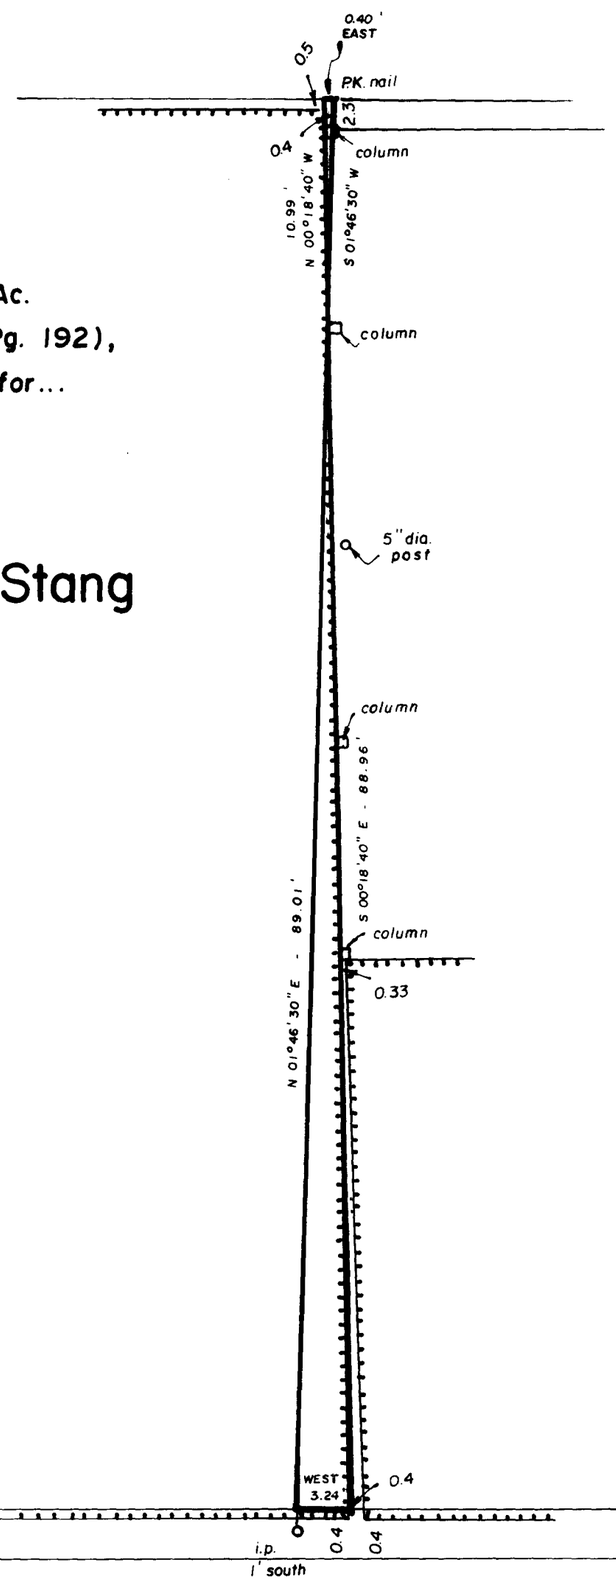

N

Scale: 1" = 20'

20' 10' 0' 20'

August 12, 1991

MyersSurveying COMPANY
2740 East Main Street
Bexley, Ohio 43209
(614) 235-8677
Telefax 235-4559

STATE OF OHIO
ALBERT J. MYERS 6579
REGISTERED PROFESSIONAL SURVEYOR

BY _____
Albert J. Myers, Professional Surveyor 6579
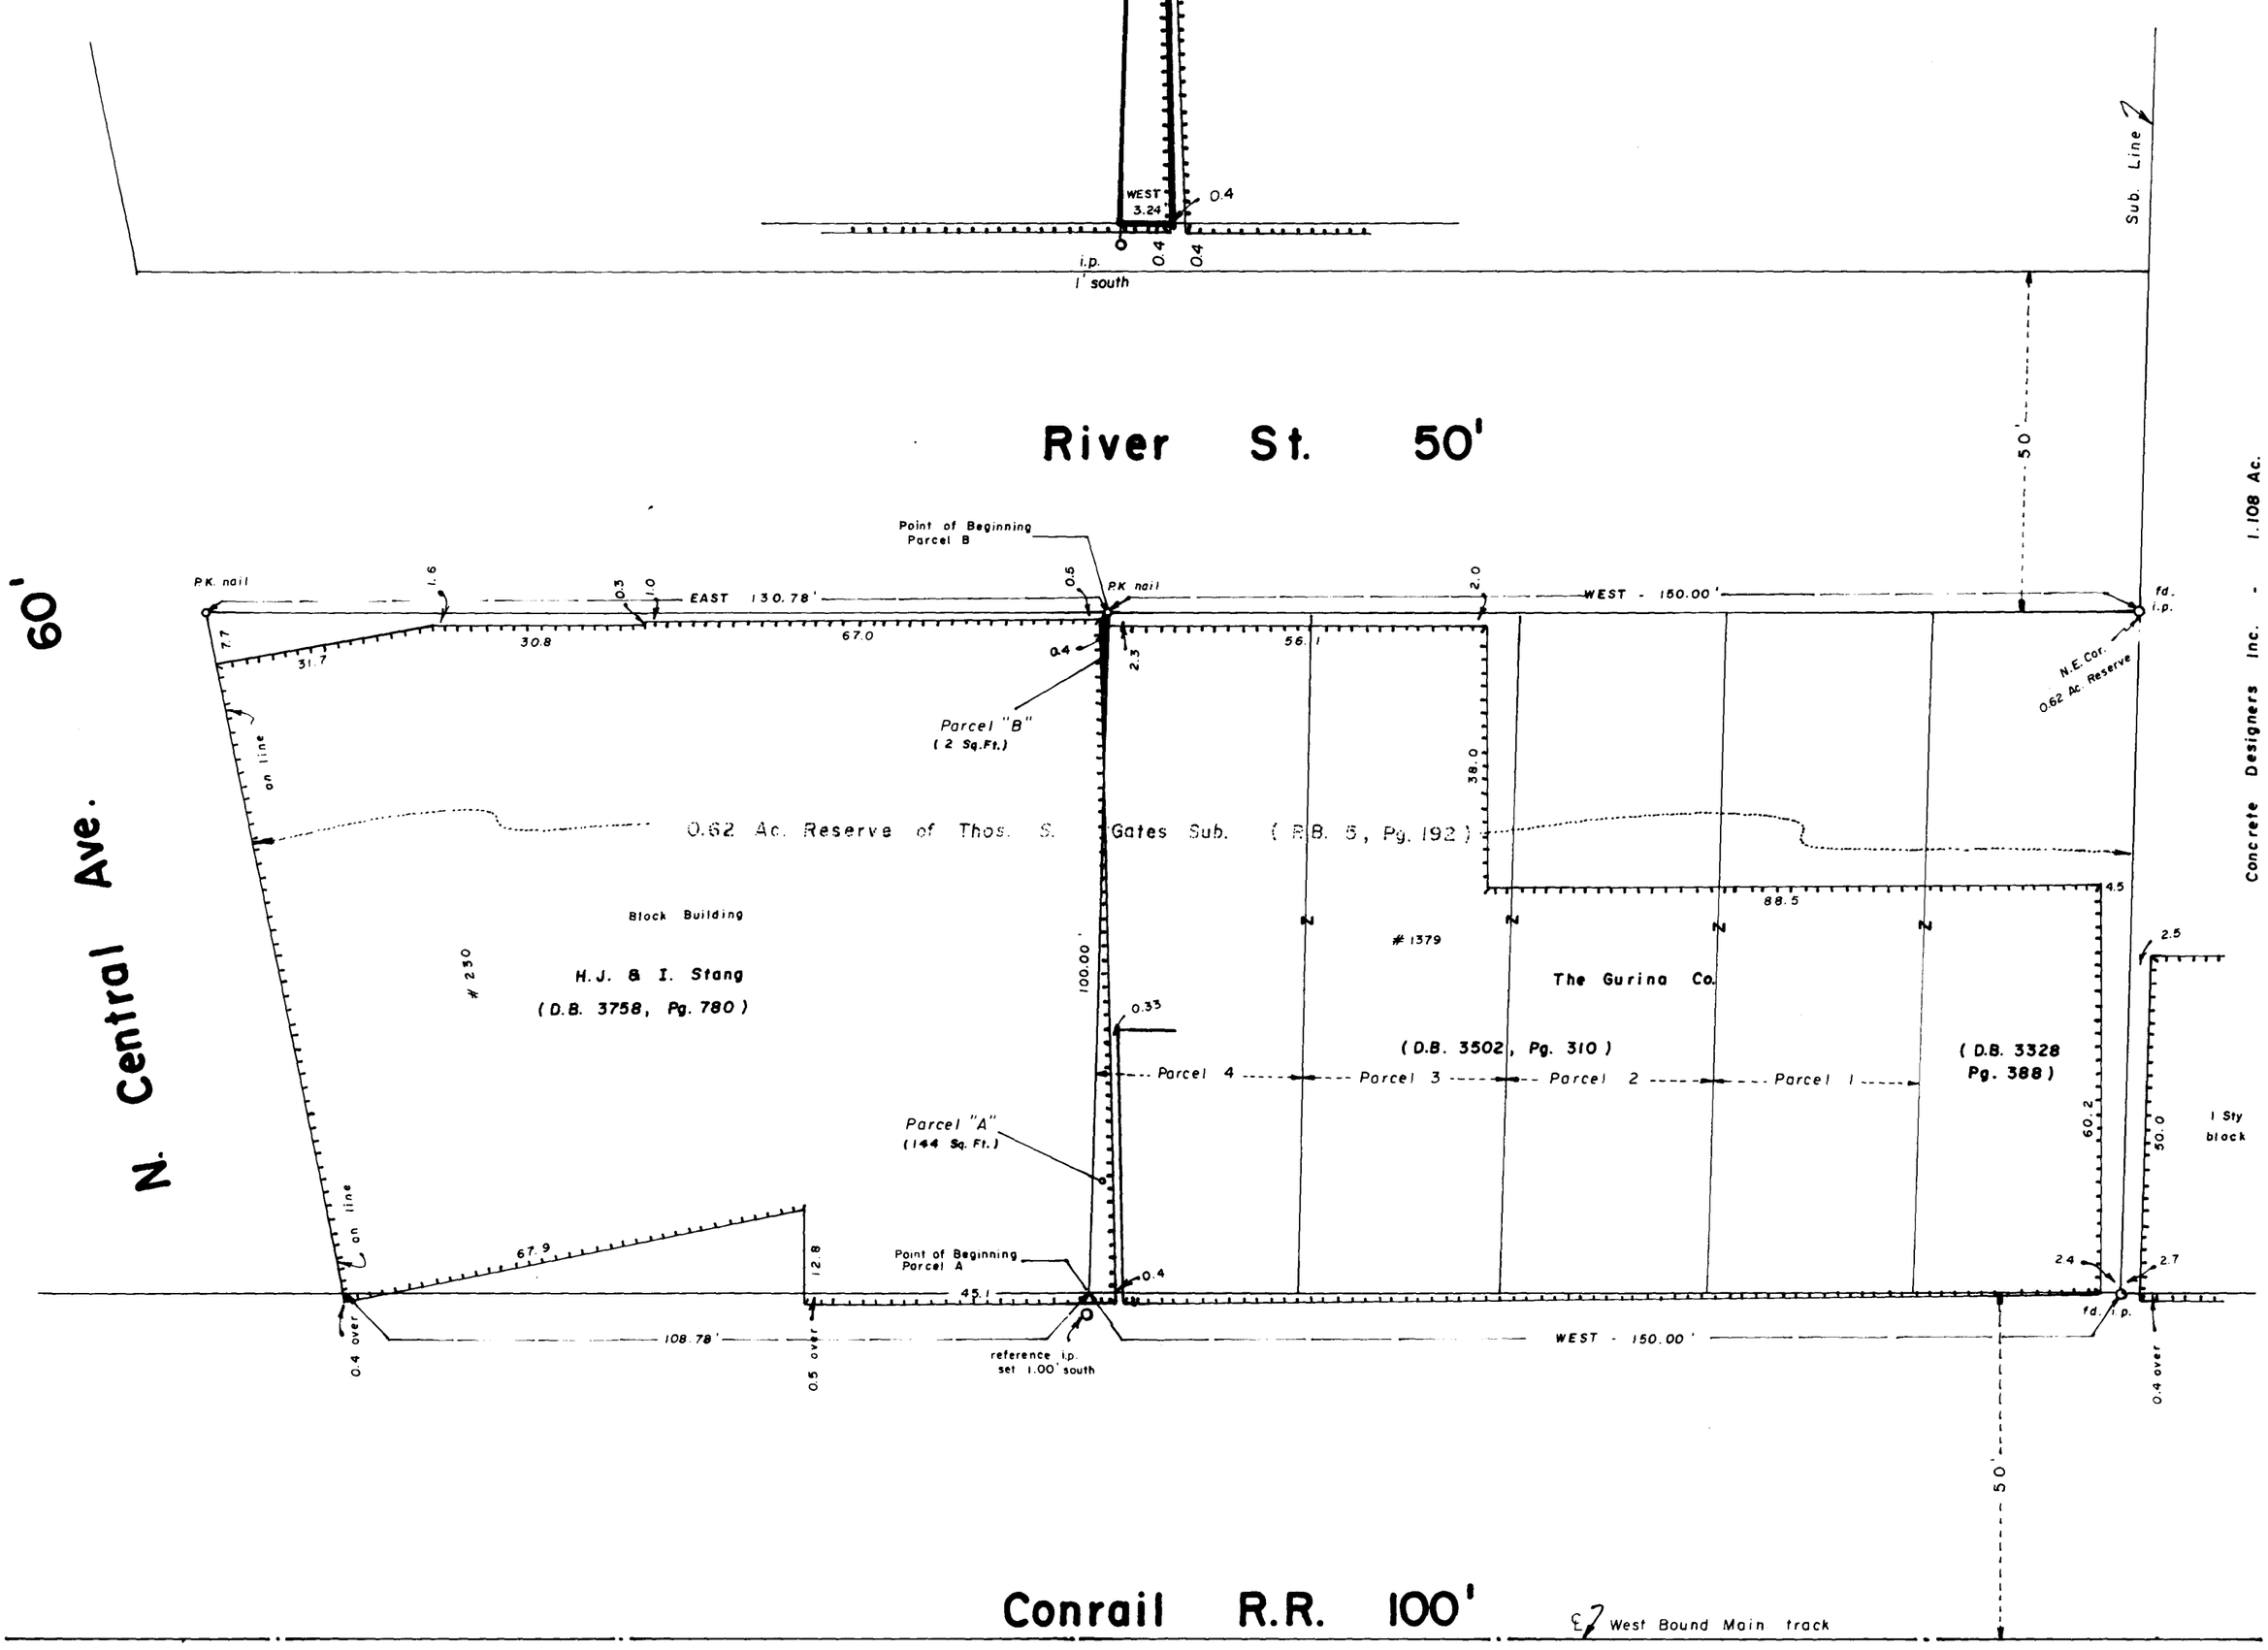
I hereby certify that the foregoing plat was prepared from an actual survey of the premises in July, 1991, and is correct to the best of my knowledge. Iron pipes set are 30" X 1" O.D. with orange plastic caps inscribed "P.S. 6579". Basis of bearings is the south line of River Street assumed EAST.