SURVEY OF ACREAGE PARCEL

LOCATED IN VIRGINIA MILITARY SURVEY NUMBER 717

CITY OF COLUMBUS, FRANKLIN COUNTY, OHIO

Surveyed & Platted
By
EVANS, MECHWART, HAMBLETON, & TILTON INC.
CONSULTING ENGINEERS AND SURVEYORS
170 MILL STREET
GAHANNA, OHIO 43230
614/471-5150

By Thomas D. Sibbalds
Thomas D. Sibbalds
Registered Surveyor No. 5908

STATE OF OHIO
THOMAS D. SIBBALDS 5908
REGISTERED PROFESSIONAL SURVEYOR

SCALE 1" = 60' JANUARY 24, 2000

BASIS OF BEARINGS : The bearings contained herein are based on the same meridian as the bearing of the centerline of Eakin Road (S 75°59'00" E) of record in Plat Book 67, Page 19, Recorder's Office, Franklin County, Ohio.

o = IRON PIN SET
● = R.R. SPIKE SET
△ = P.K. NAIL SET

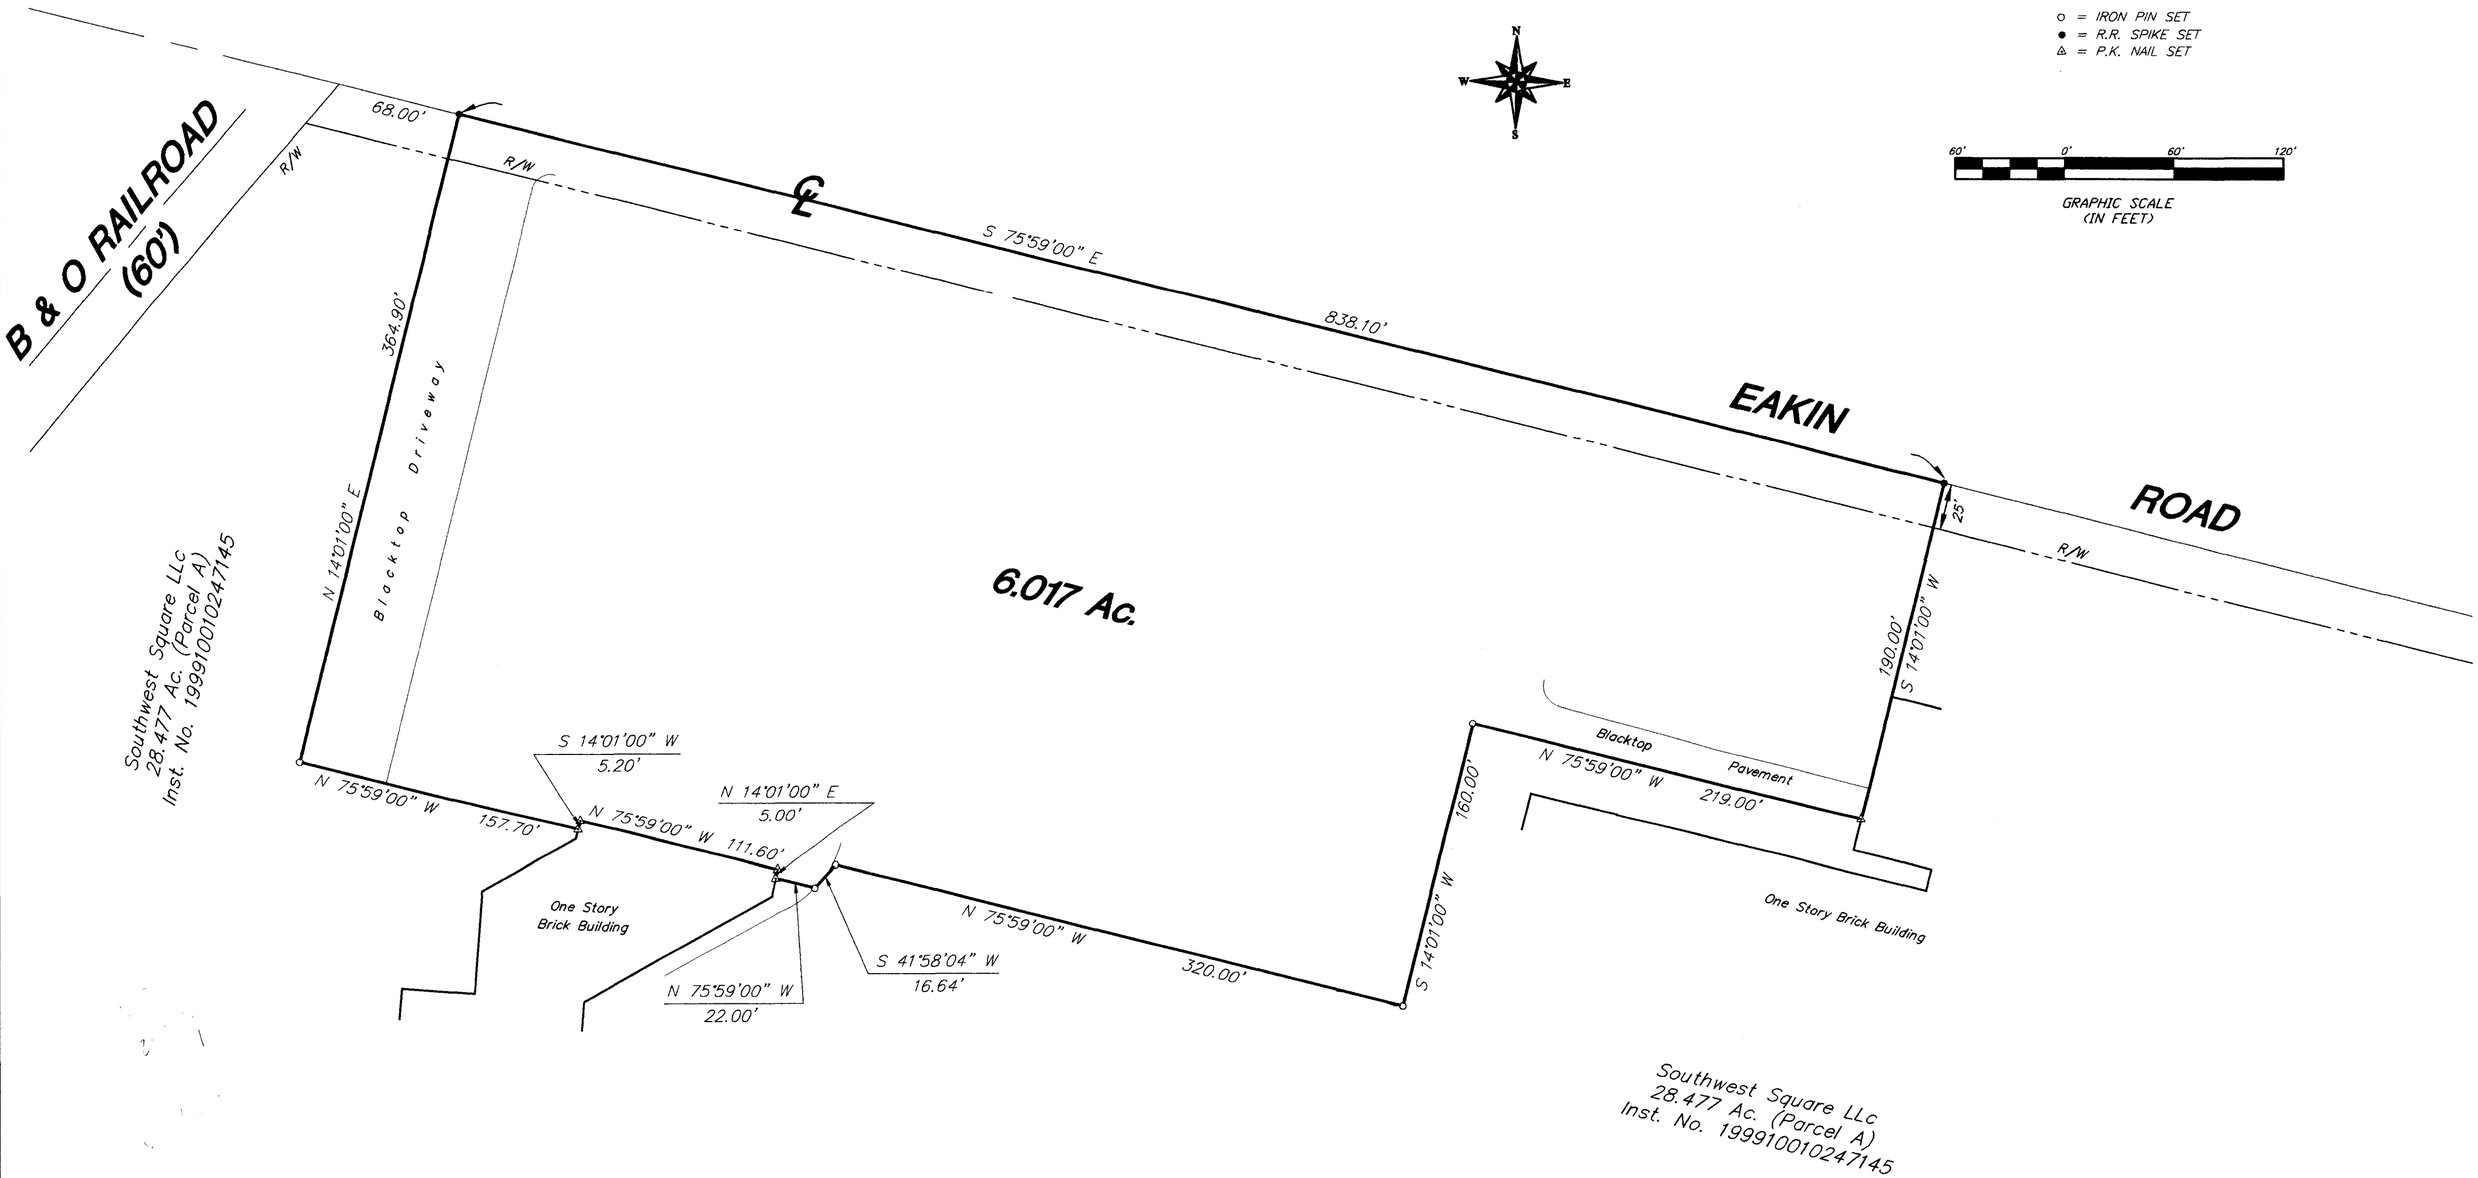

\\SERVER-4\SURVEY\PROJECT\19990649\DWG\906649BV1.DWG - 0 XREFS: - PLOTTED BY RPARKER - January 26, 2000 - 7:58 AM