SURVEY OF ACREAGE PARCELS
Located In Section 28, Township 5, Range 22
Refugee Lands
City Of Columbus, Franklin County, Ohio

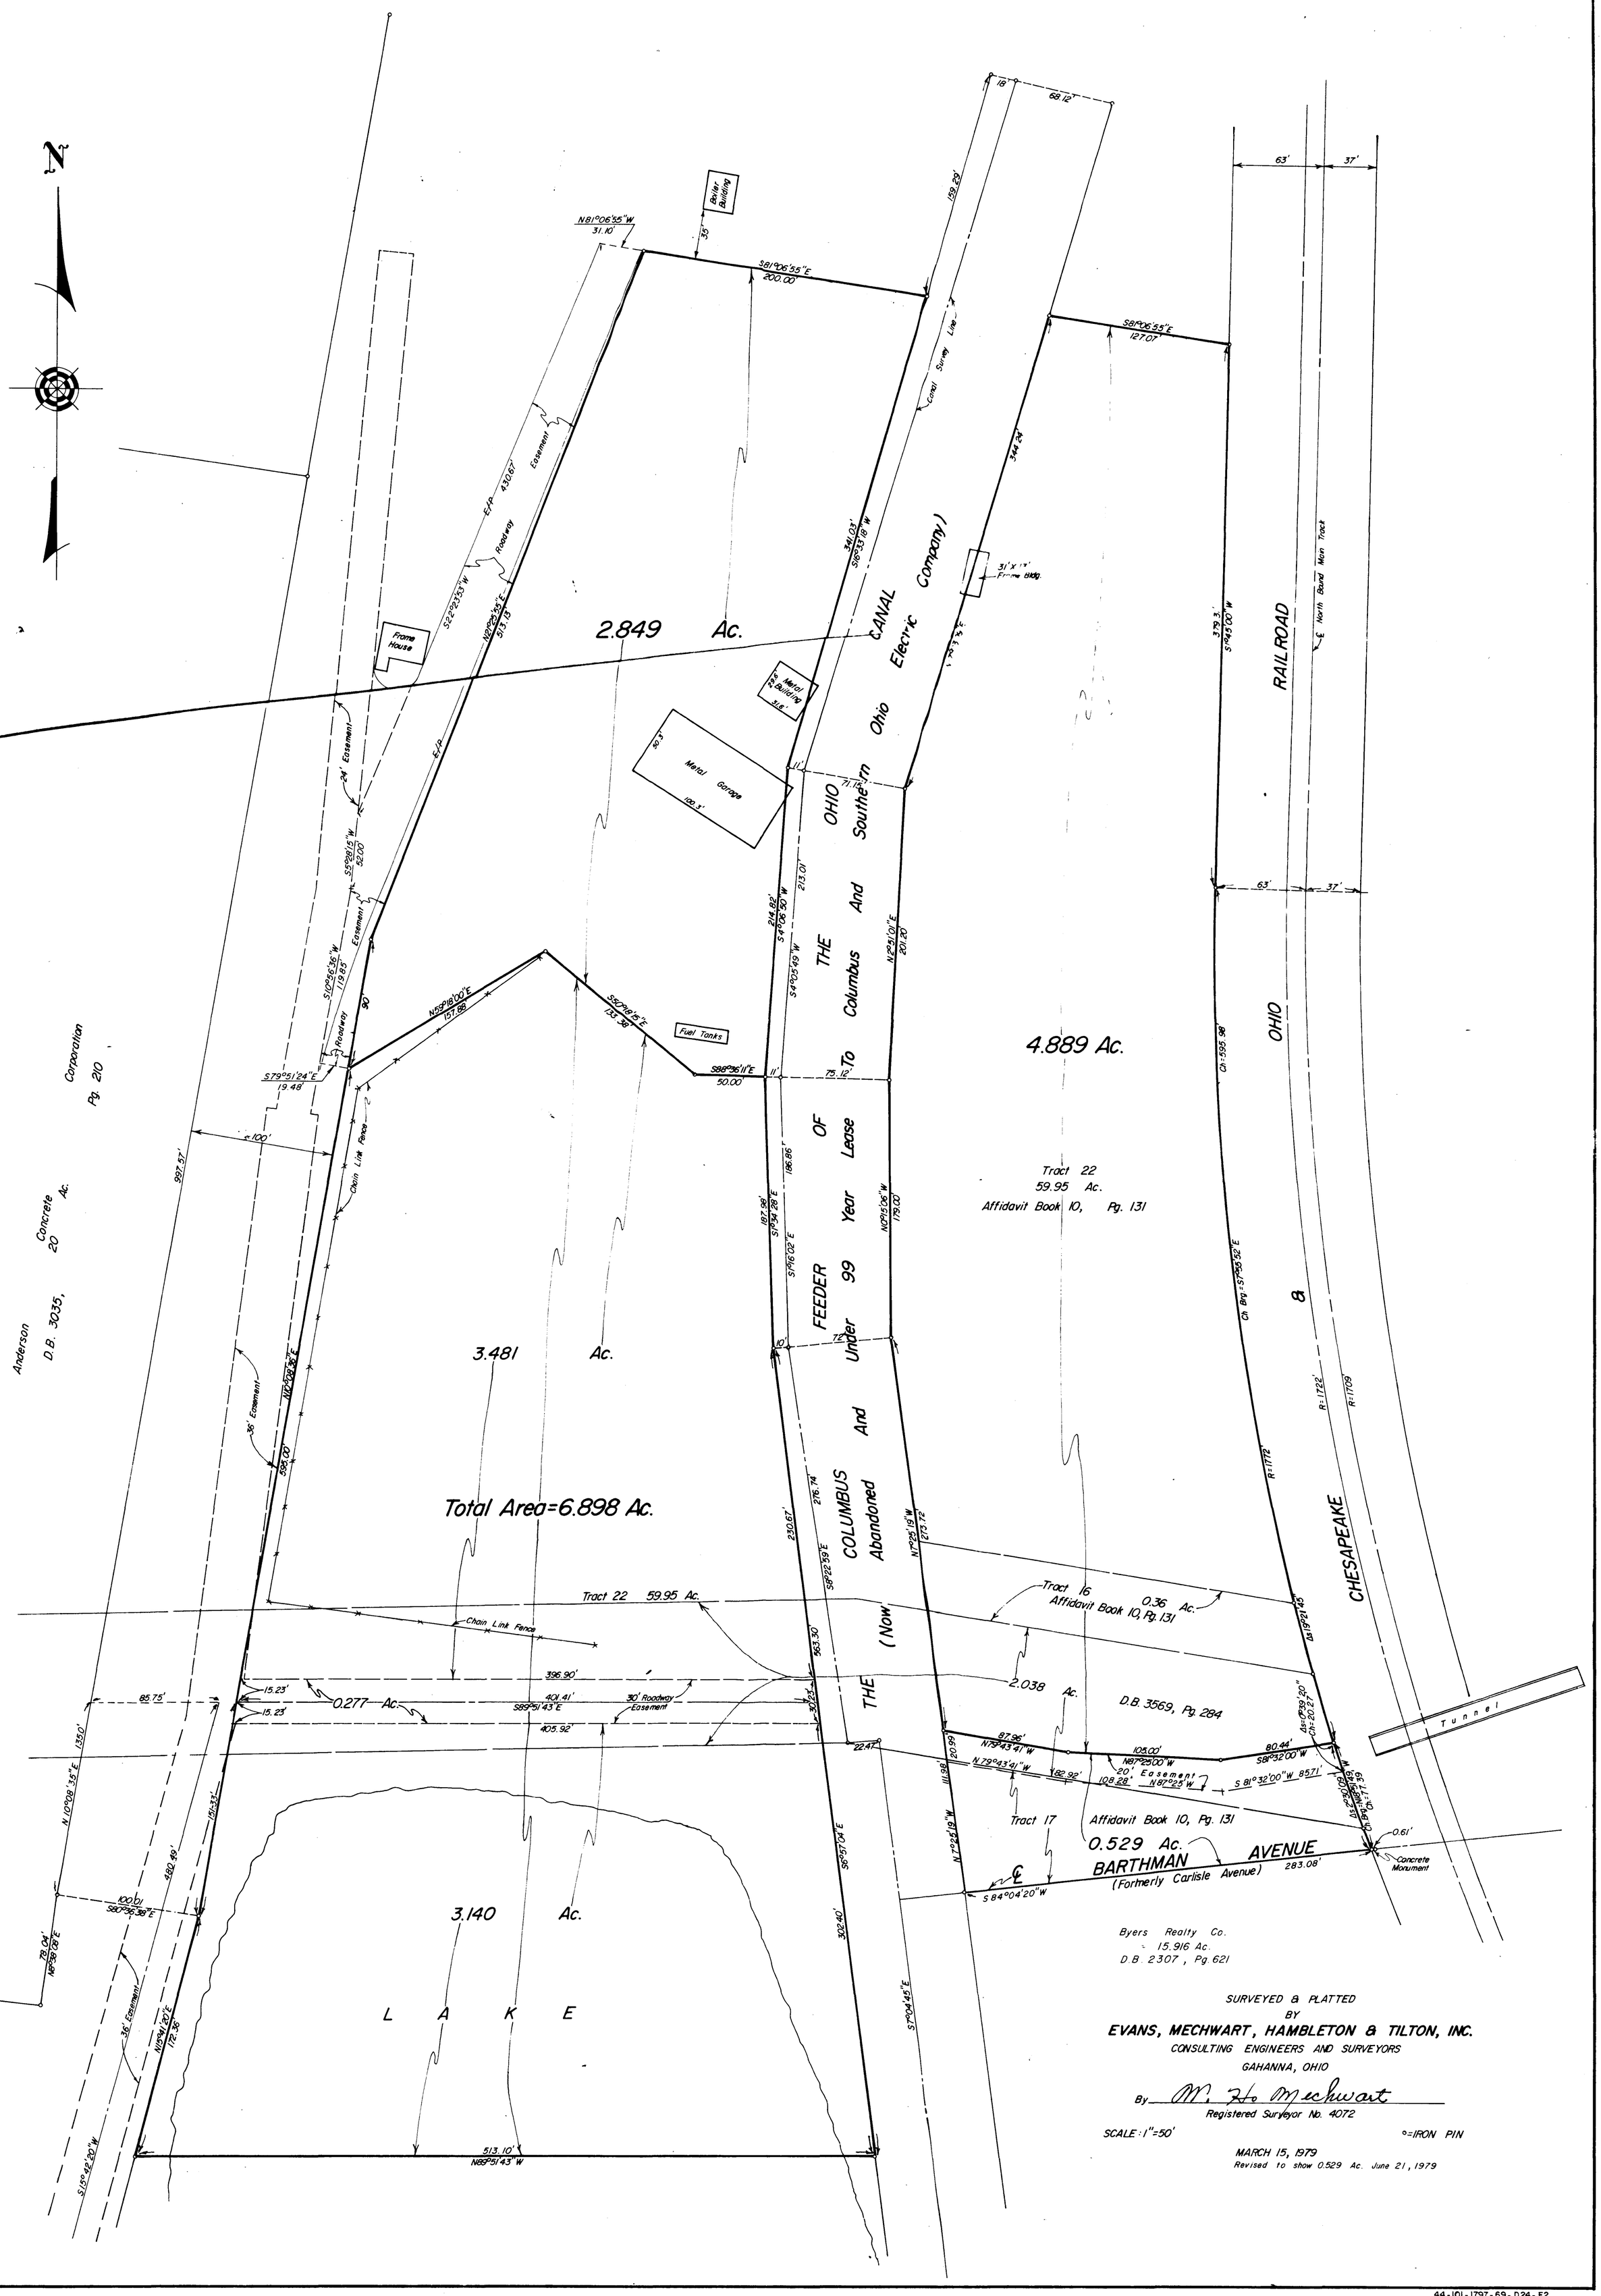

Byers Realty Co.
15.916 Ac.
D.B. 2307, Pg. 621

SURVEYED & PLATTED
BY
EVANS, MECHWART, HAMBLETON & TILTON, INC.
CONSULTING ENGINEERS AND SURVEYORS
GAHANNA, OHIO

By M. H. Mechwart
Registered Surveyor No. 4072

SCALE: 1"=50'

°=IRON PIN

MARCH 15, 1979
Revised to show 0.529 Ac. June 21, 1979

44-101-1797-69-D24-F2
1310-78